PLAN
SURVEYED
PLOTTED
DRAWING CHECKED
R.O.W. CHECKED
NOTE BOOK
NO.
BY
DATE

PROFILE
SURVEYED
PLOTTED
DRAWING CHECKED
BASIS OF ELEV.
STRUCTURE NOTATNS CHKD
NOTE BOOK
NO.
BY
DATE

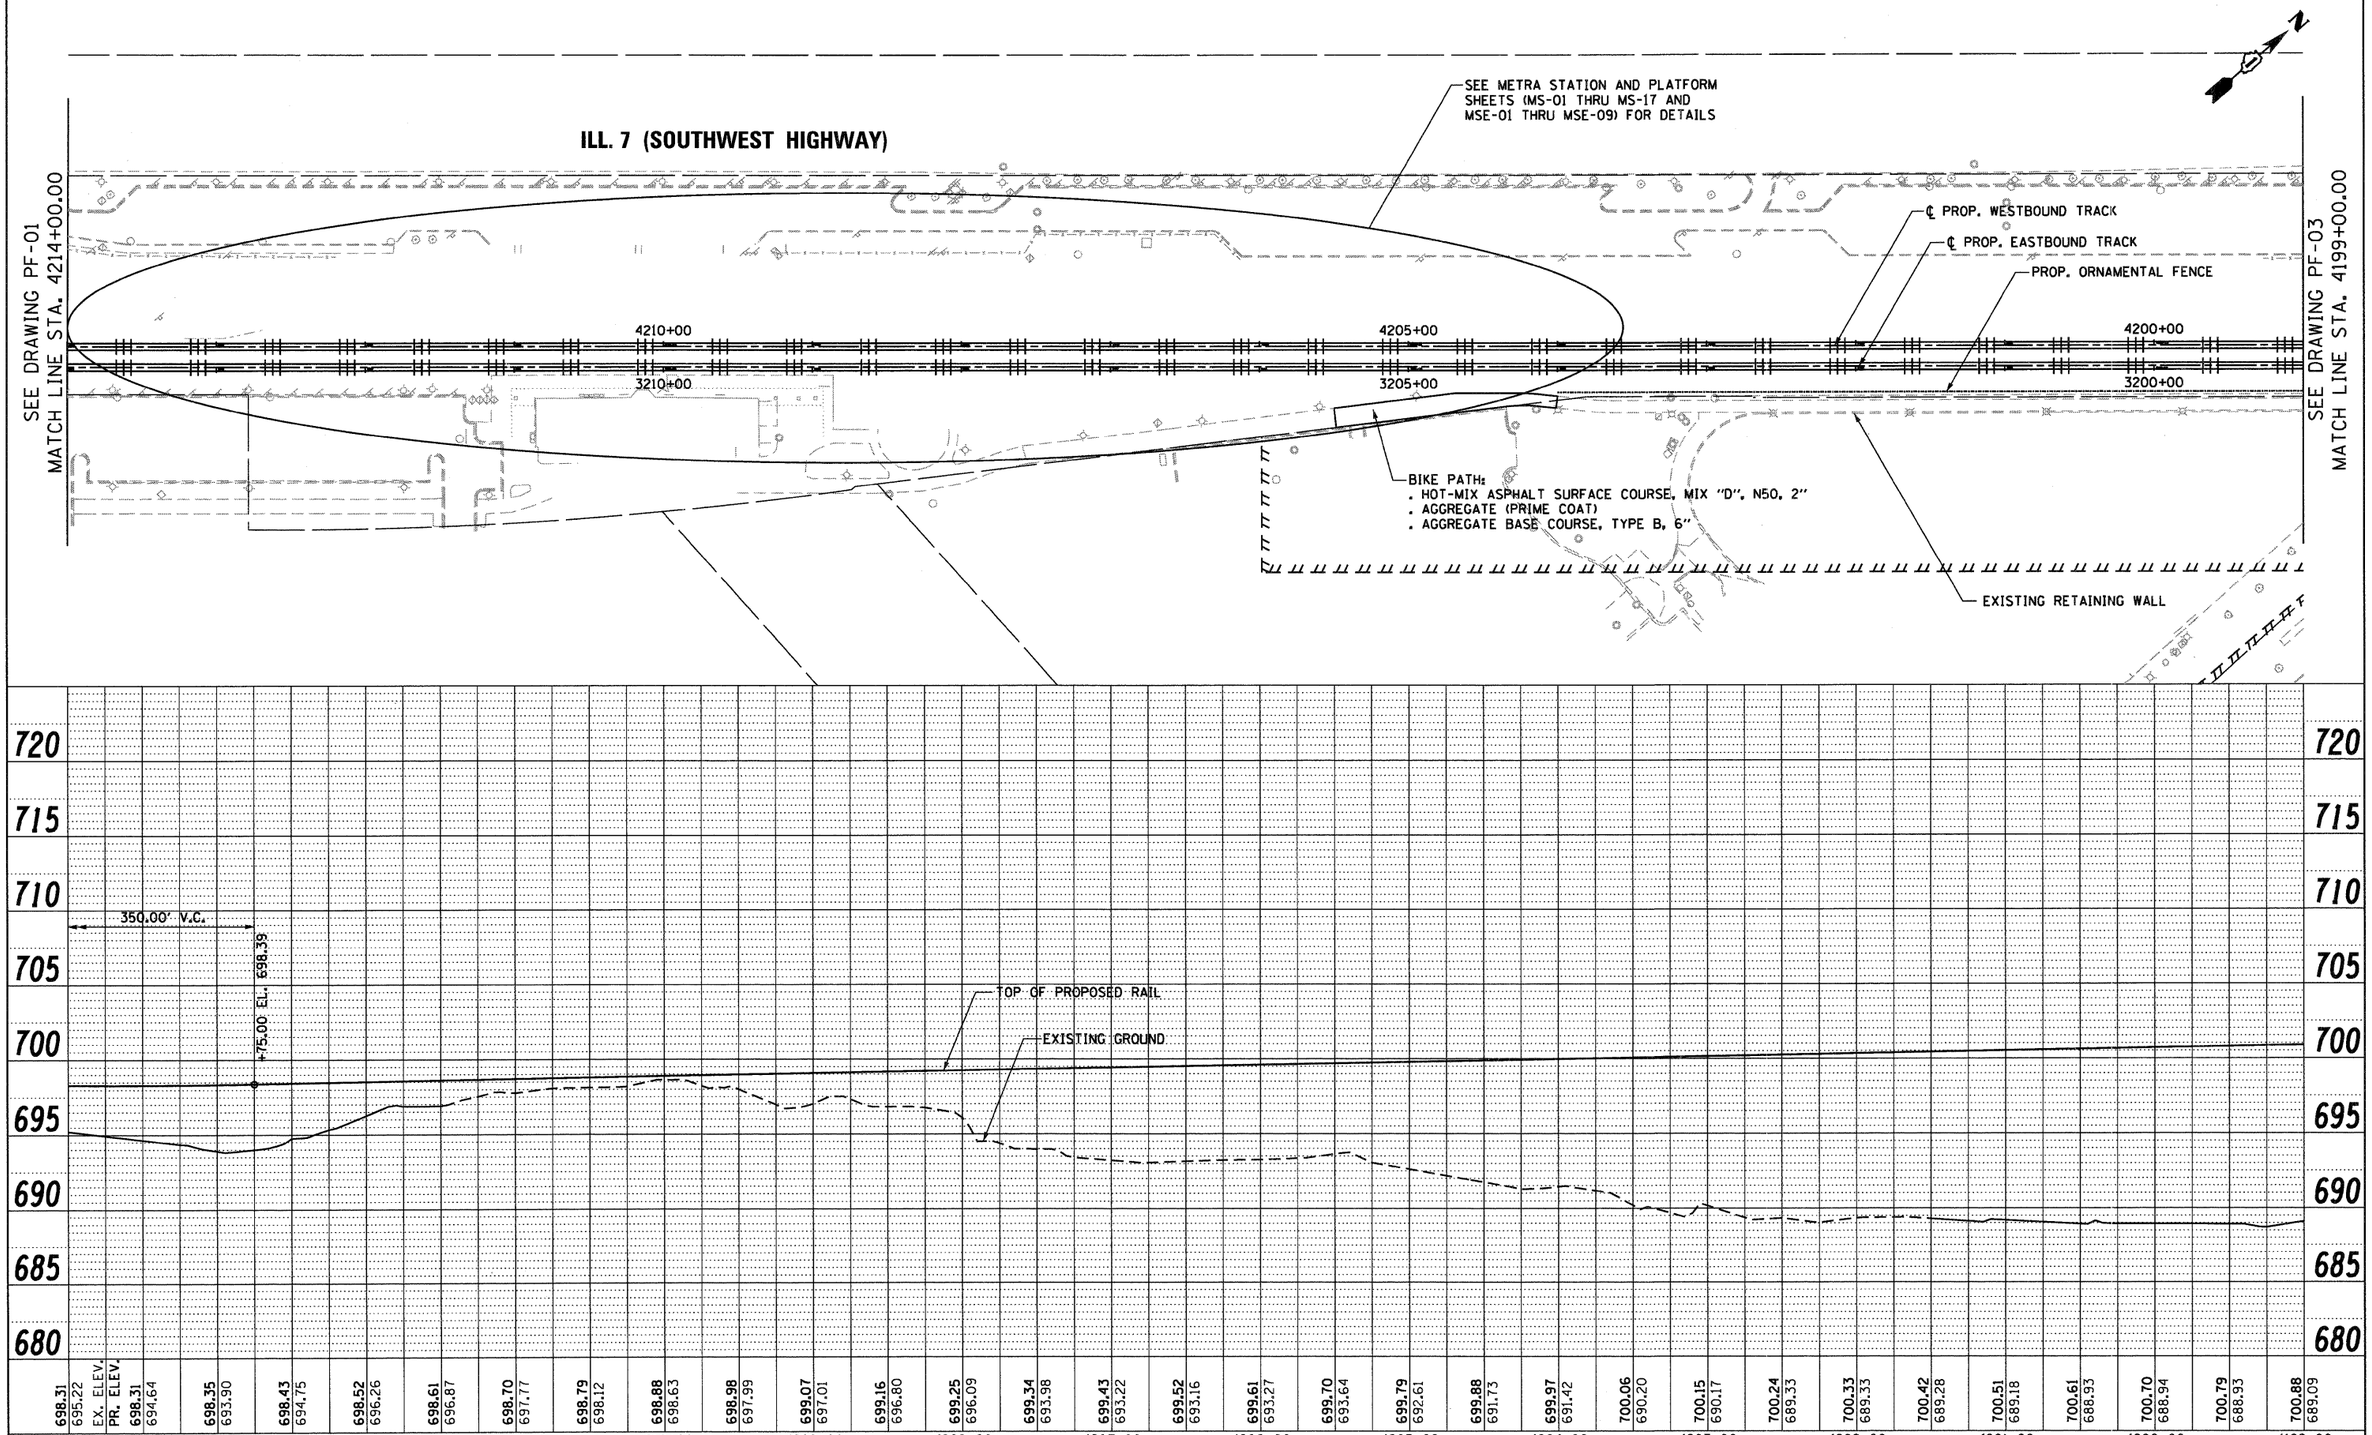

McDonough Associates Inc.
Engineers / Architects
130 East Randolph Street Chicago, Illinois 60601

FILE NAME = D160N09-SHT-PLNPRF02.dgn	USER NAME = TKluegel	DESIGNED - BFH	REVISED -
		DRAWN - BFH	REVISED -
	PLOT SCALE = 1:50	CHECKED - MJT	REVISED -
	PLOT DATE = 12/29/2010	DATE - 12/17/10	REVISED -

STATE OF ILLINOIS
DEPARTMENT OF TRANSPORTATION

PROPOSED PLAN AND PLOT

SCALE:1"=50'H;1"=5'V | SHEET NO. 2 OF 4 SHEETS | STA. | TO STA.

F.A.P RTE.	SECTION	COUNTY	TOTAL SHEETS	SHEET NO.
330	2010-135-I	COOK	101	20
	PF-02	CONTRACT NO. 60N09		
	ILLINOIS FED. AID PROJECT			