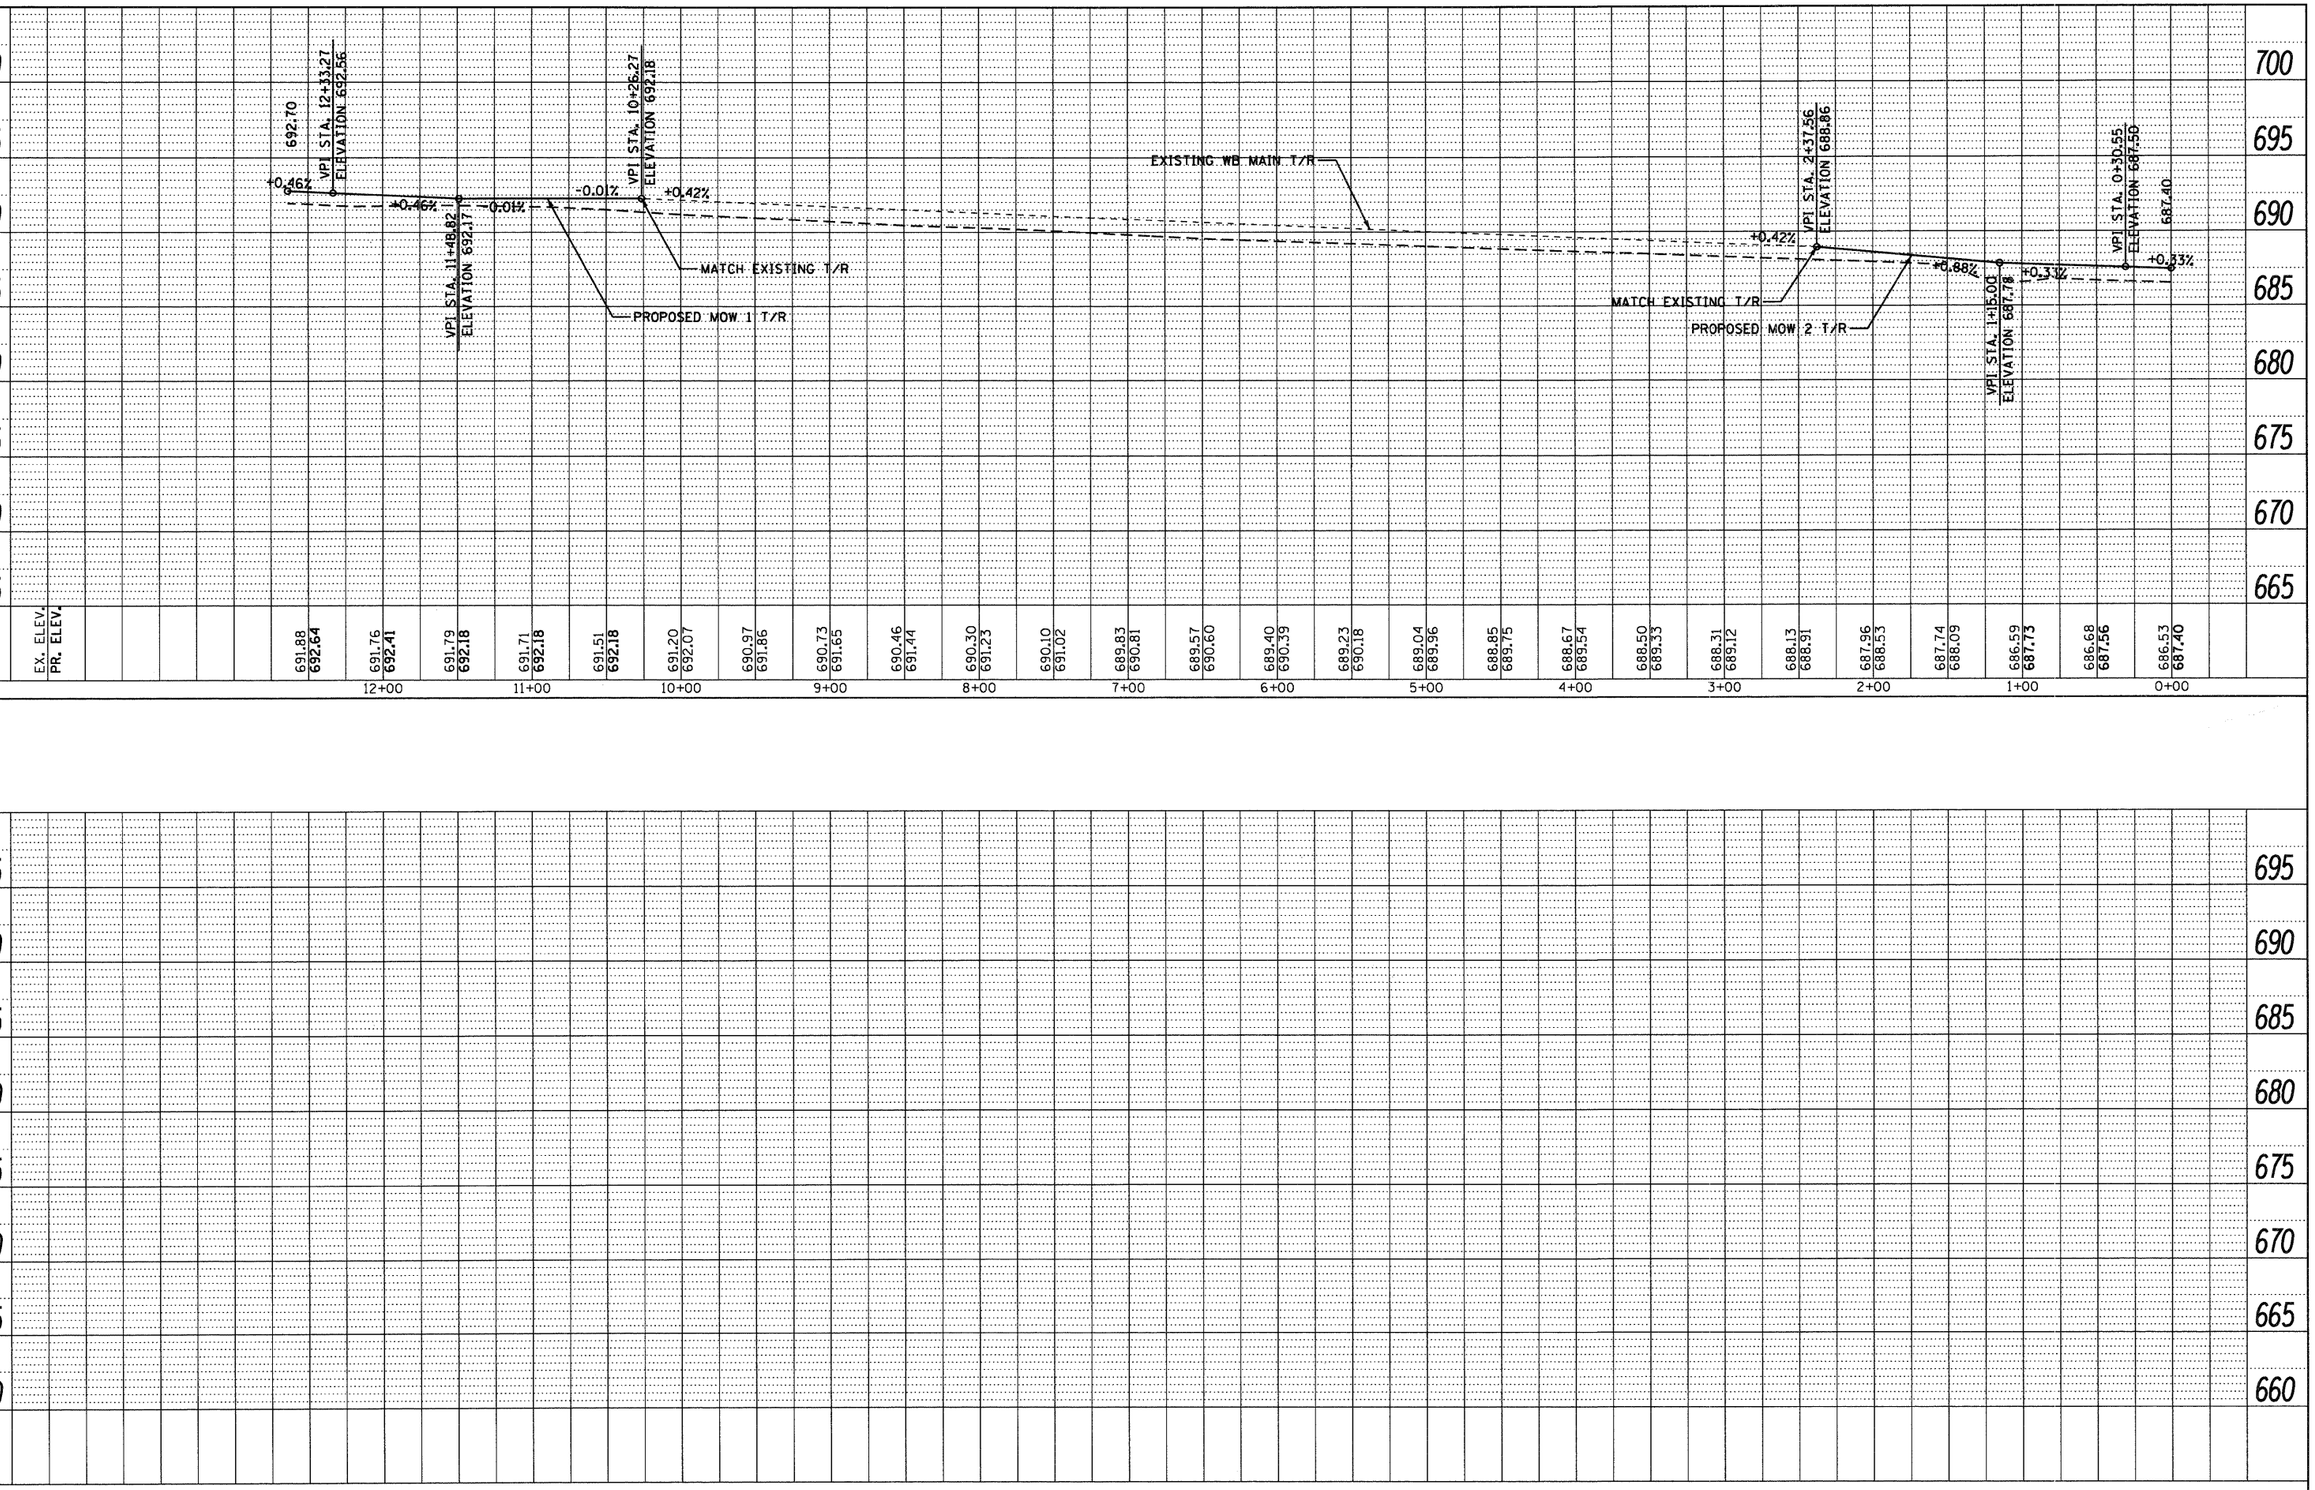

PLAN
SURVEYED
PLOTTED
GRADES CHECKED
R/T. OF WAY CHECKED
CADD FILE NAME
NOTE BOOK
NO.
BY
DATE

PROFILE
SURVEYED
PLOTTED
GRADES CHECKED
ALIGNMENT
STRUCTURE NOTATNS CHKD
NOTE BOOK
NO.
BY
DATE

McDonough Associates Inc.
Engineers / Architects
130 East Randolph Street Chicago, Illinois 60601

FILE NAME = D160N09-SHT-PROFPROF01.dgn	USER NAME = TKluegel	DESIGNED - TRK	REVISED -
		DRAWN - TRK	REVISED -
	PLOT SCALE = 1:50	CHECKED - MJT	REVISED -
	PLOT DATE = 12/29/2010	DATE - 12/17/10	REVISED -

STATE OF ILLINOIS
DEPARTMENT OF TRANSPORTATION

MAINTENANCE OF WAY TRACK PROFILE

SCALE: 1"=50'H; 1"=5'V | SHEET NO. 1 OF 2 SHEETS | STA. | TO STA.

F.A.P RTE.	SECTION	COUNTY	TOTAL SHEETS	SHEET NO.
330	2010-135-I	COOK	101	23
	RF-01	CONTRACT NO. 60N09		
		ILLINOIS FED. AID PROJECT		