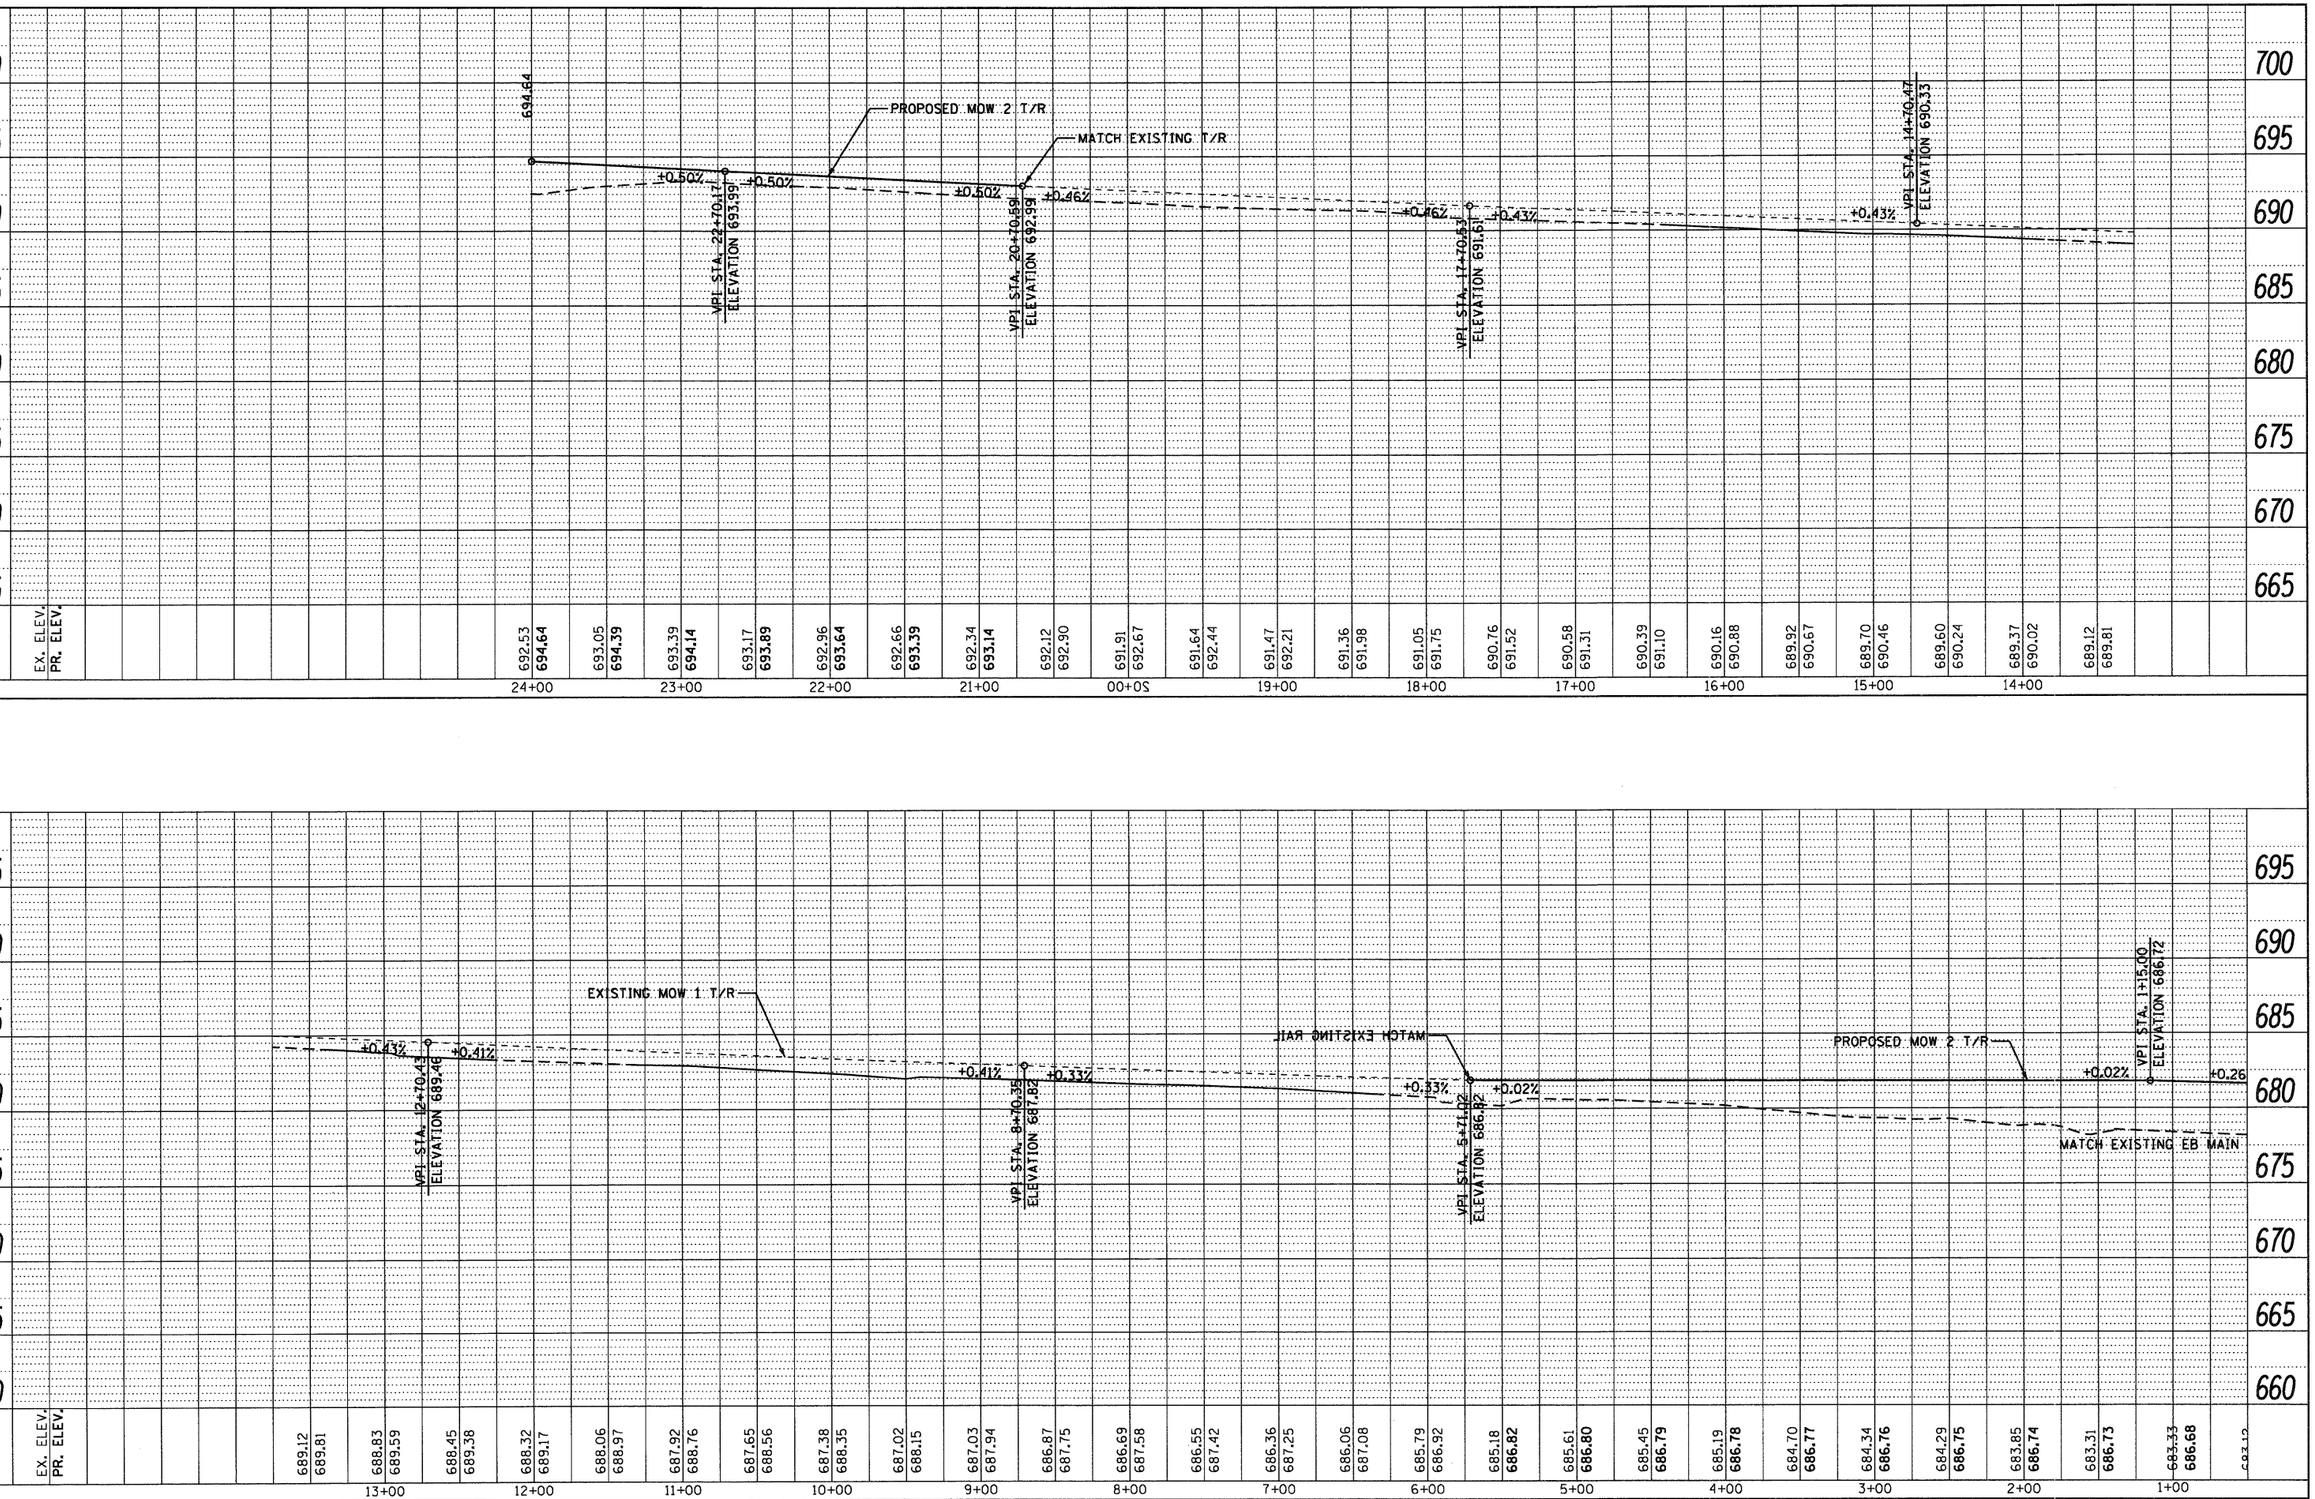

PLAN

	BY	DATE
SURVEYED		
PLOTTED		
ALIGNMENT CHECKED		
INT. OF WAY CHECKED		
CADD FILE NAME		

NOTE BOOK
NO.

PROFILE

	BY	DATE
SURVEYED		
PLOTTED		
GRADES CHECKED		
ALIGNMENT CHECKED		
STRUCTURE NO'S CHKD		

NOTE BOOK
NO.

McDonough Associates Inc.
Engineers / Architects
130 East Randolph Street Chicago, Illinois 60601

FILE NAME = D160N09-SHT-PROFPROF02.dgn	USER NAME = TKluege	DESIGNED - TRK	REVISED -
		DRAWN - TRK	REVISED -
	PLOT SCALE = 1:50	CHECKED - MJT	REVISED -
	PLOT DATE = 12/29/2010	DATE - 12/17/10	REVISED -

STATE OF ILLINOIS
DEPARTMENT OF TRANSPORTATION

MAINTENANCE OF WAY TRACK PROFILE

SCALE:1"=50'H;1"=5'V | SHEET NO. 2 OF 2 SHEETS | STA. | TO STA.

F.A.P RTE.	SECTION	COUNTY	TOTAL SHEETS	SHEET NO.
330	2010-135-I	COOK	101	24
	RF-02	CONTRACT NO. 60N09		
	ILLINOIS FED. AID PROJECT			