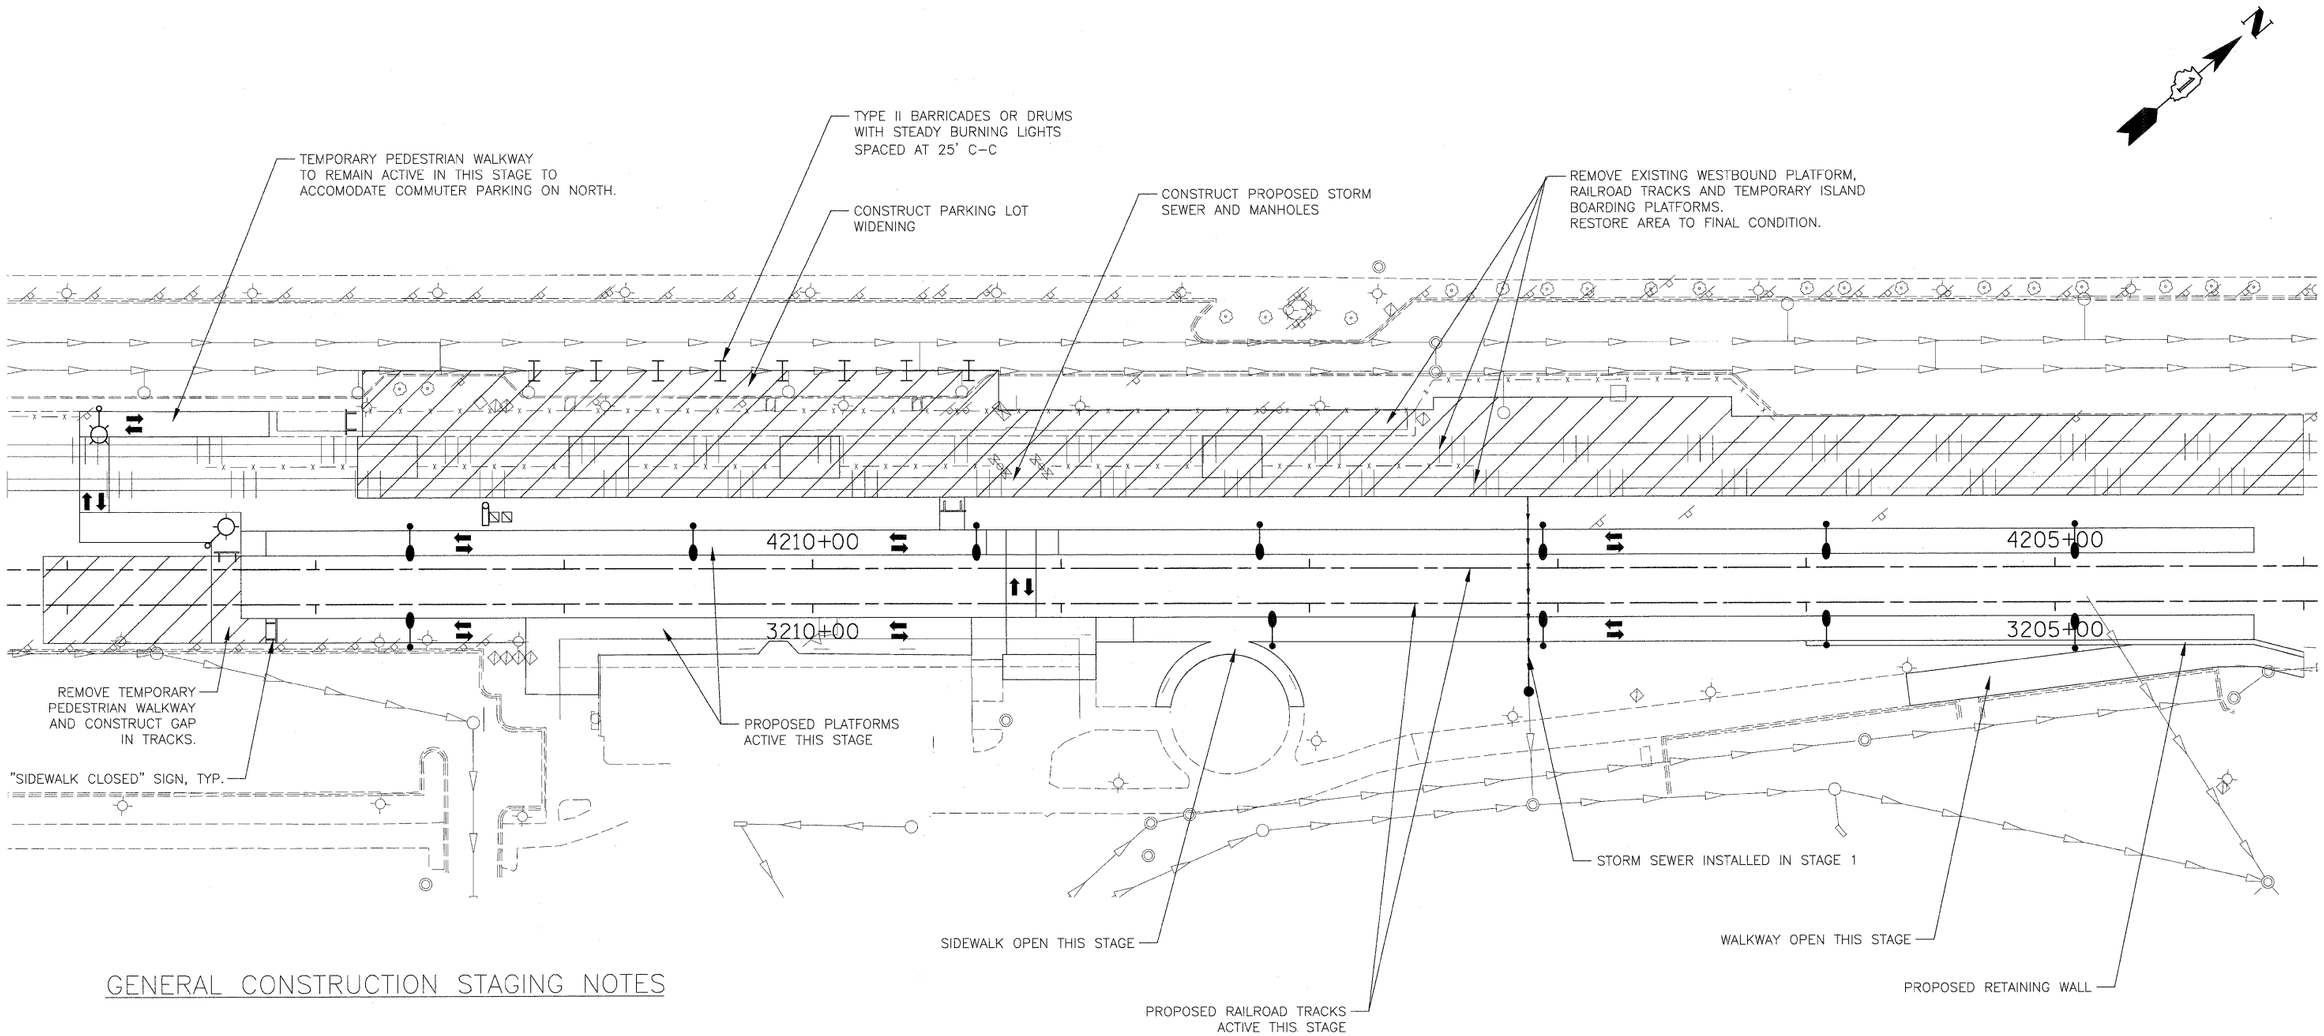

GENERAL CONSTRUCTION STAGING NOTES

STAGE 2

JUST PRIOR TO STAGE 2, REMOVE TEMPORARY PEDESTRIAN WALKWAY AS SHOWN AND CONSTRUCT GAP IN PROPOSED TRACK.

ACTIVATE PROPOSED TRACKS AND PLATFORMS TO TRAFFIC. THE TEMPORARY PEDESTRIAN WALKWAY WILL REMAIN ACTIVE DURING THIS STAGE.

INSTALL PROPOSED STORM SEWER, MANHOLES AND FLARED END SECTION.

REMOVE EXISTING WESTBOUND PLATFORM, EXISTING TRACKS, AND TEMPORARY ISLAND BOARDING PLATFORMS.

CONSTRUCT PARKING LOT WIDENING, PROPOSED WALKWAYS AND SITE RESTORATION.

CONSTRUCTION DEBRIS AND/OR EQUIPMENT SHALL NOT BE PRESENT WITHIN THE ACTIVE PLATFORM AREAS DURING THIS STAGE.

WORK ZONE

30 0 30 60
SCALE IN FEET

FILE NAME =	USER NAME = JSpiekermann	DESIGNED MGS	REVISED -	STATE OF ILLINOIS DEPARTMENT OF TRANSPORTATION	METRA STATION AND PLATFORMS STAGE 2
		DRAWN MGS	REVISED -		
	PLOT SCALE = 1" = 30'	CHECKED JRS	REVISED -		
	PLOT DATE = 08/13/10	DATE 12/27/10	REVISED -		SCALE: 1"=30' SHEET NO. 3 OF 4 SHEETS STA. TO STA.

F.A. RTE.	SECTION	COUNTY	TOTAL SHEETS	SHEET NO.
330	2010-135-I	COOK	101	50
	MS-10	CONTRACT NO. 60N09		
	ILLINOIS FED. AID PROJECT			