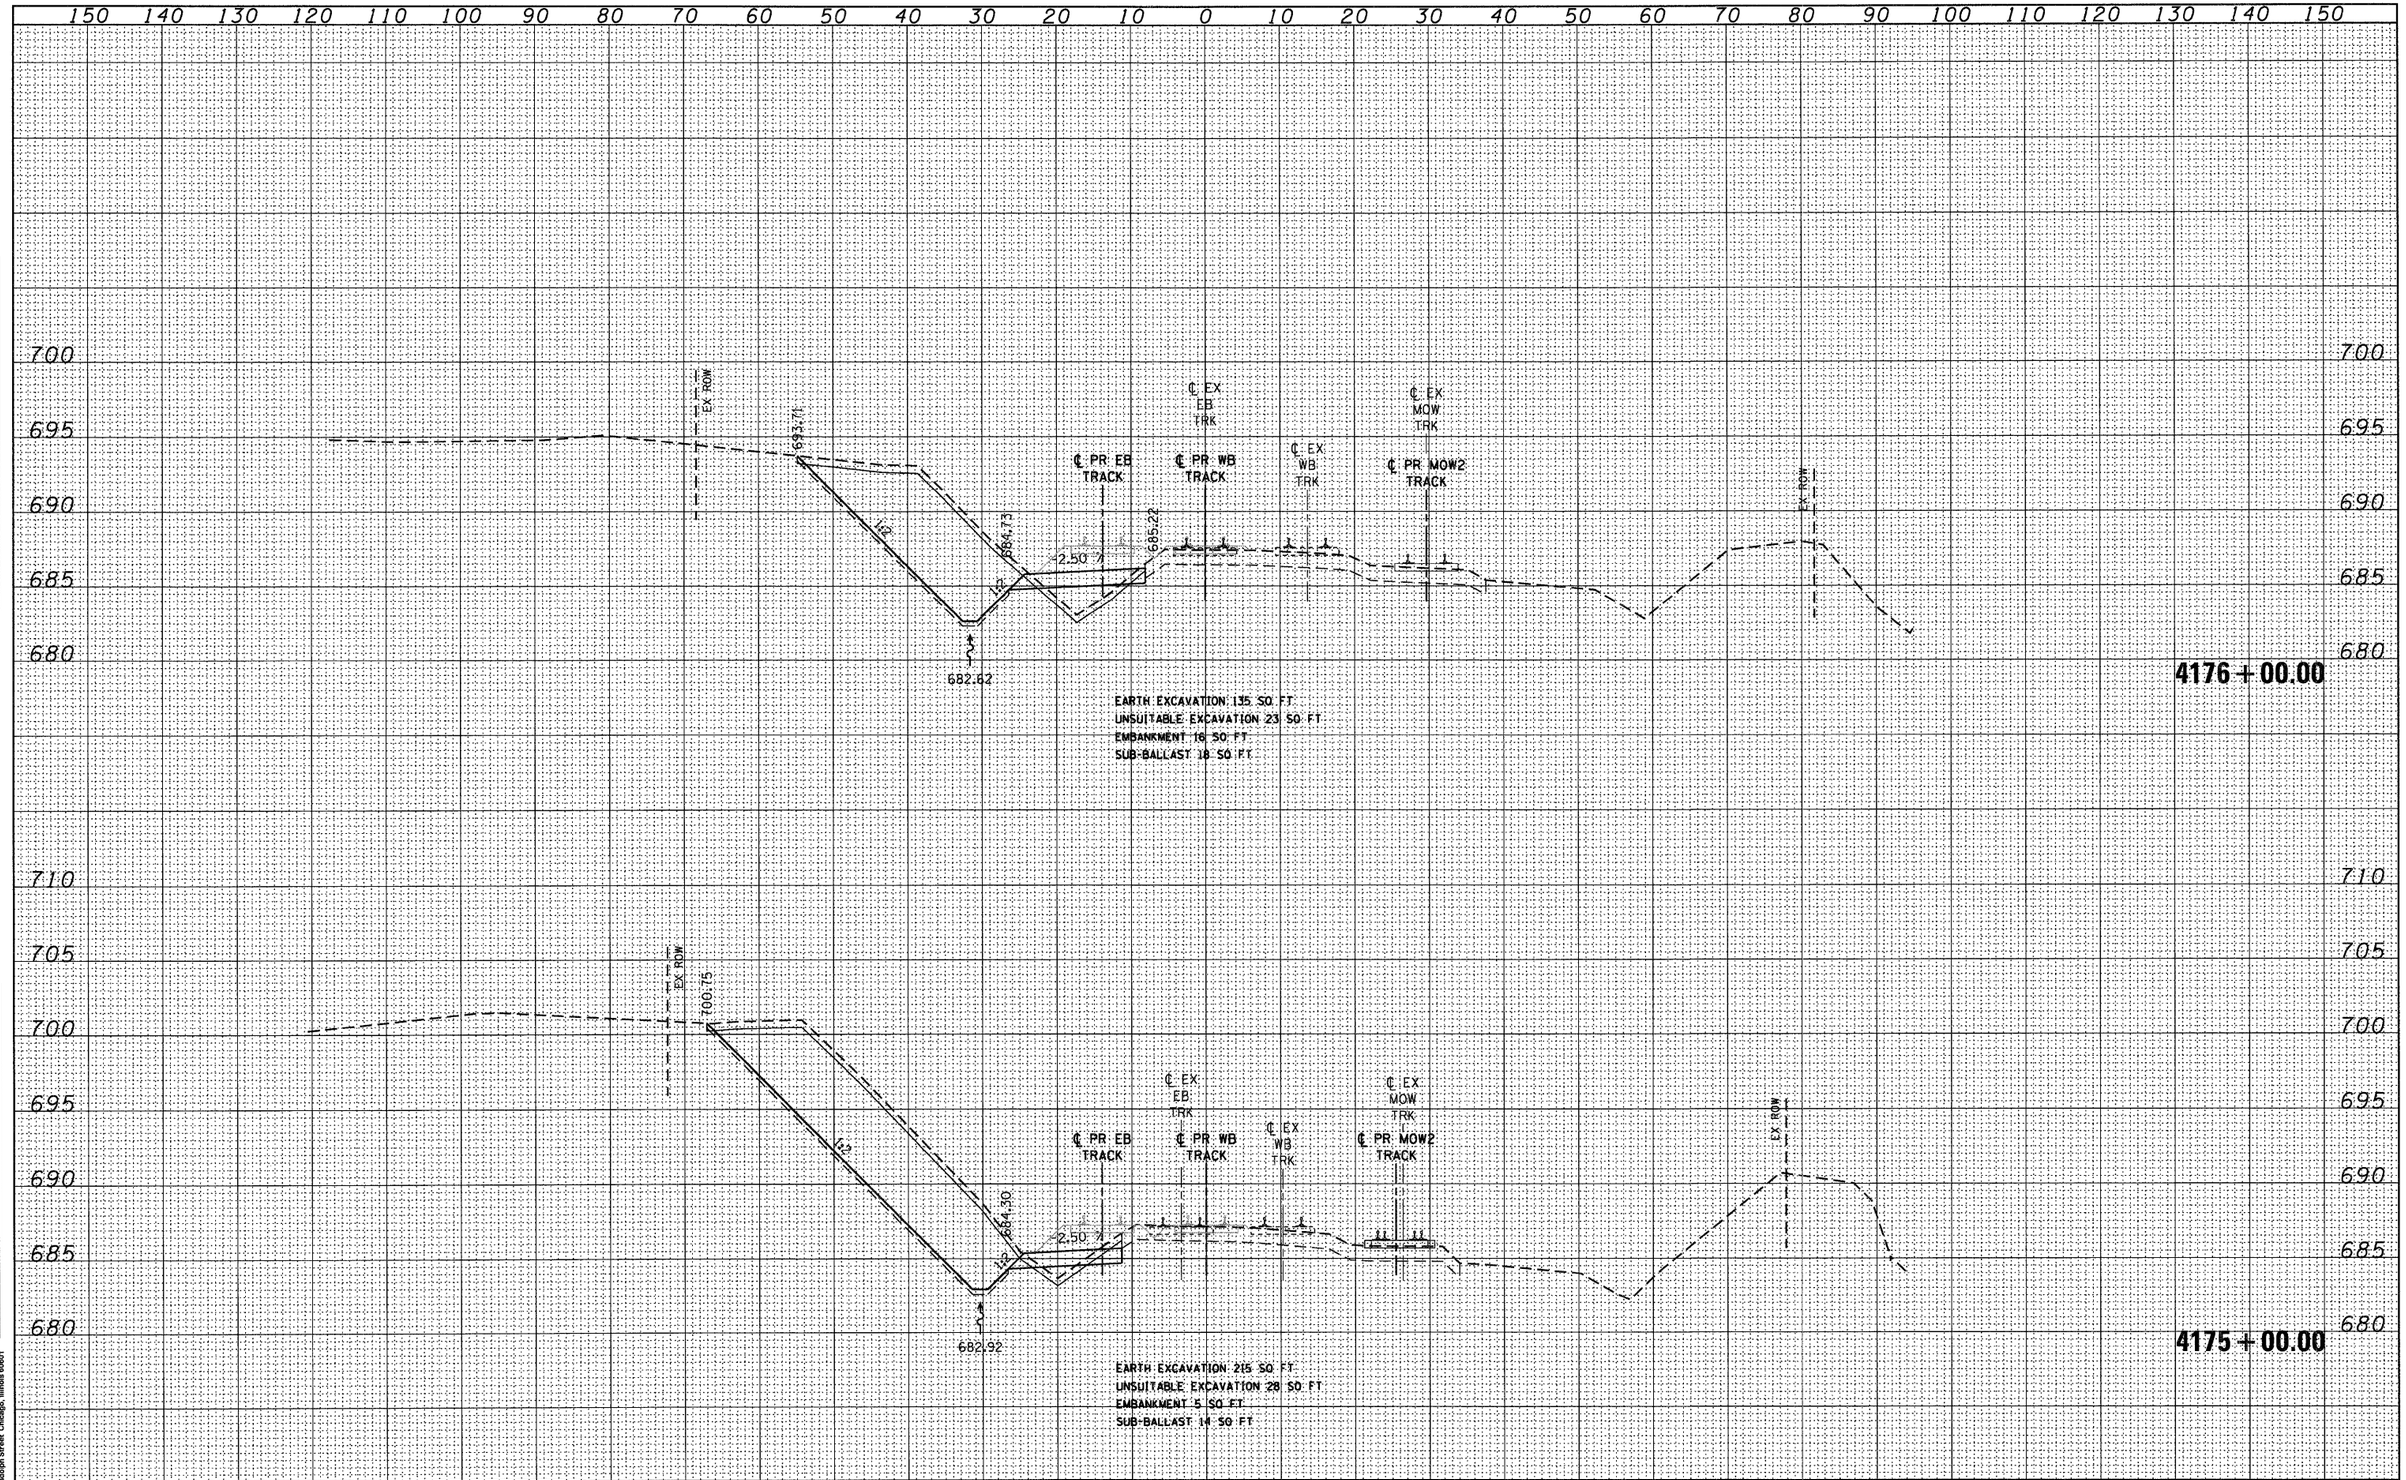

FINAL SURVEY — NOTE BOOK NO. — SURVEYED — PLOTTED — TEMPLATE — AREAS — AREAS CHECKED — BY — DATE

ORIGINAL SURVEY — NOTE BOOK NO. — SURVEYED — PLOTTED — TEMPLATE — AREAS — AREAS CHECKED — BY — DATE

McDonough Associates Inc.
Engineers / Architects
130 East Randolph Street Chicago, Illinois 60601

FILE NAME = D160N09-SHT-XSSHT01.dgn	USER NAME = TKluegel	DESIGNED - BFH	REVISED -
		DRAWN - BFH	REVISED -
	PLOT SCALE = 1:10	CHECKED - MJT	REVISED -
	PLOT DATE = 12/29/2010	DATE - 12/17/10	REVISED -

STATE OF ILLINOIS
DEPARTMENT OF TRANSPORTATION

METRA RAILROAD CROSS SECTIONS

SCALE: 1"=10'H; 1"=5'V | SHEET NO. 4 OF 29 SHEETS | STA. 4175+00.00 TO STA. 4176+00.00

F.A.P RTE.	SECTION	COUNTY	TOTAL SHEETS	SHEET NO.
330	2010-135-I	COOK	101	76
	XS-R04	CONTRACT NO. 60N09		
		ILLINOIS FED. AID PROJECT		