| FINAL SURVEY | BY | DATE |
|---|---|---|
| NOTE BOOK | SURVEYED | |
| NO. | PLOTTED | |
| | TEMPLATE | |
| | AREAS | |
| | AREAS CHECKED | |

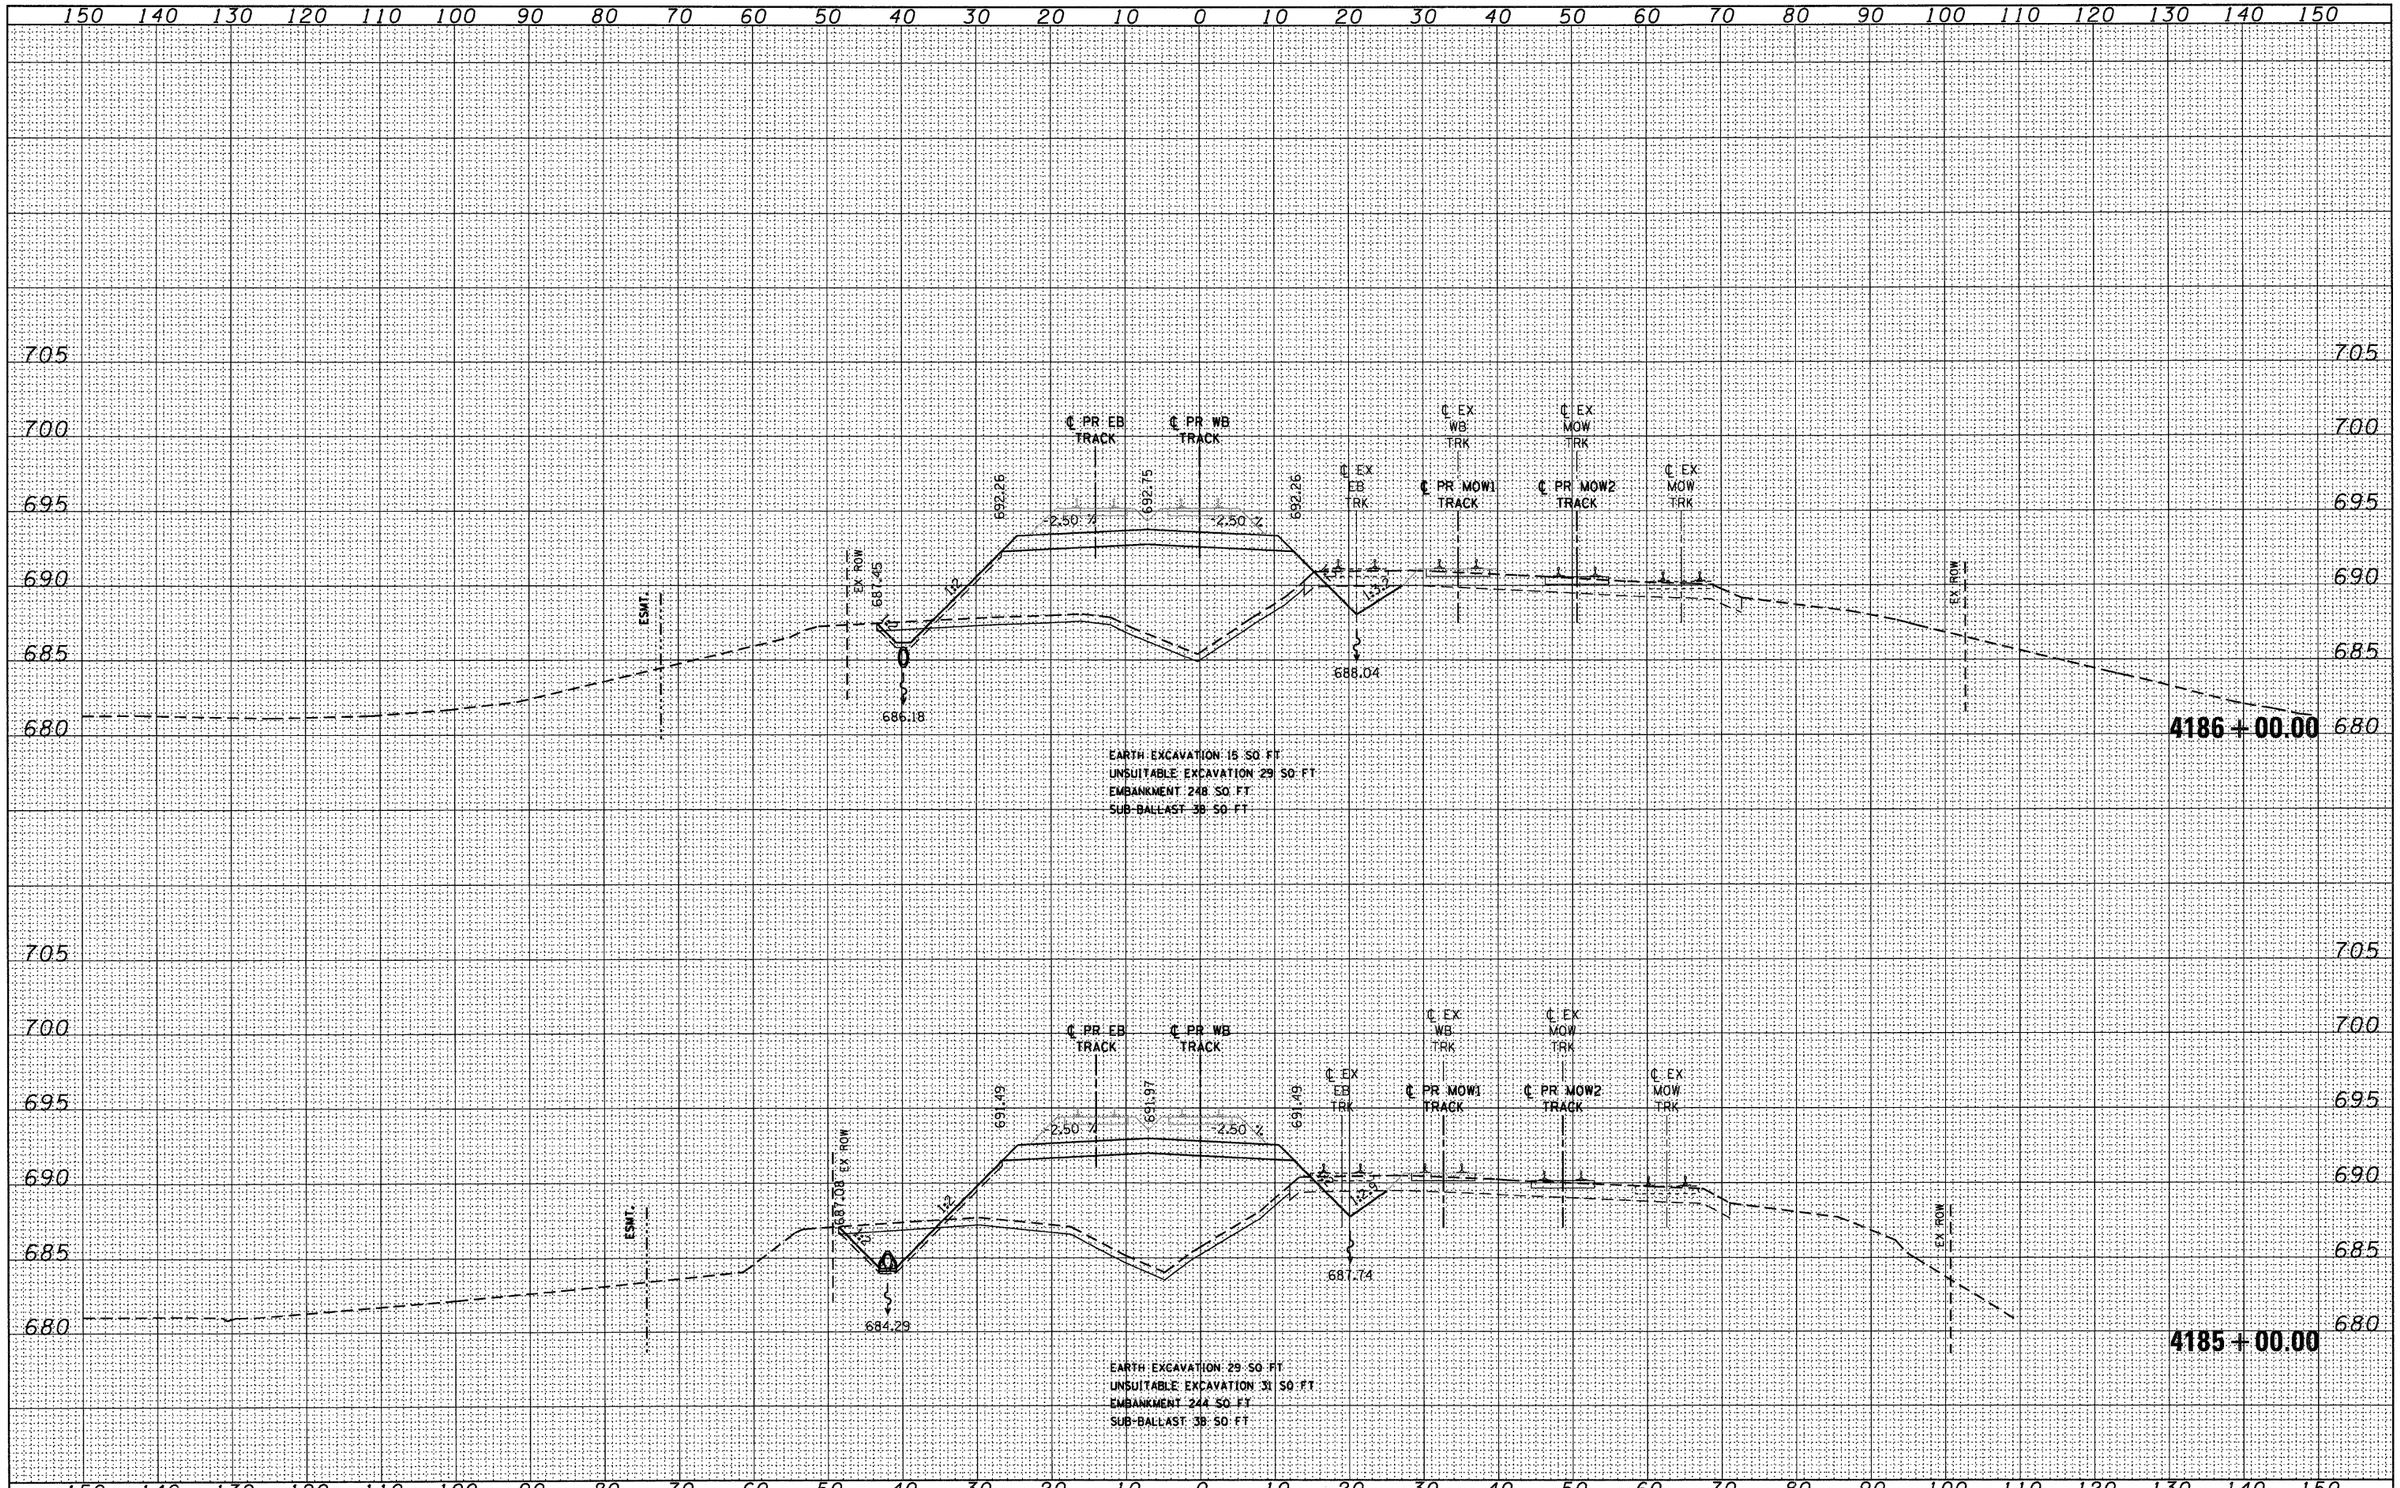


| ORIGINAL SURVEY | BY | DATE |
|---|---|---|
| NOTE BOOK | SURVEYED | |
| NO. | PLOTTED | |
| | TEMPLATE | |
| | AREAS | |
| | AREAS CHECKED | |


McDonough Associates Inc.
Engineers / Architects
130 East Randolph Street Chicago, Illinois 60601


| | | | |
|---|---|---|---|
| FILE NAME = D160N09-SHT-XSSHT01.dgn | USER NAME = TKluegel | DESIGNED - BFH | REVISED - |
| | | DRAWN - BFH | REVISED - |
| | PLOT SCALE = 1x10 | CHECKED - MJT | REVISED - |
| | PLOT DATE = 12/29/2010 | DATE - 12/17/10 | REVISED - |

**STATE OF ILLINOIS**
**DEPARTMENT OF TRANSPORTATION**

**METRA RAILROAD CROSS SECTIONS**

SCALE:1"=10'H;1"=5'V | SHEET NO. 9 OF 29 SHEETS | STA. 4185+00.00 TO STA. 4186+00.00

| F.A.P RTE. | SECTION | COUNTY | TOTAL SHEETS | SHEET NO. |
|---|---|---|---|---|
| 330 | 2010-135-I | COOK | 101 | 81 |
| | XS-R09 | CONTRACT NO. 60N09 | | |
| | ILLINOIS FED. AID PROJECT | | | |