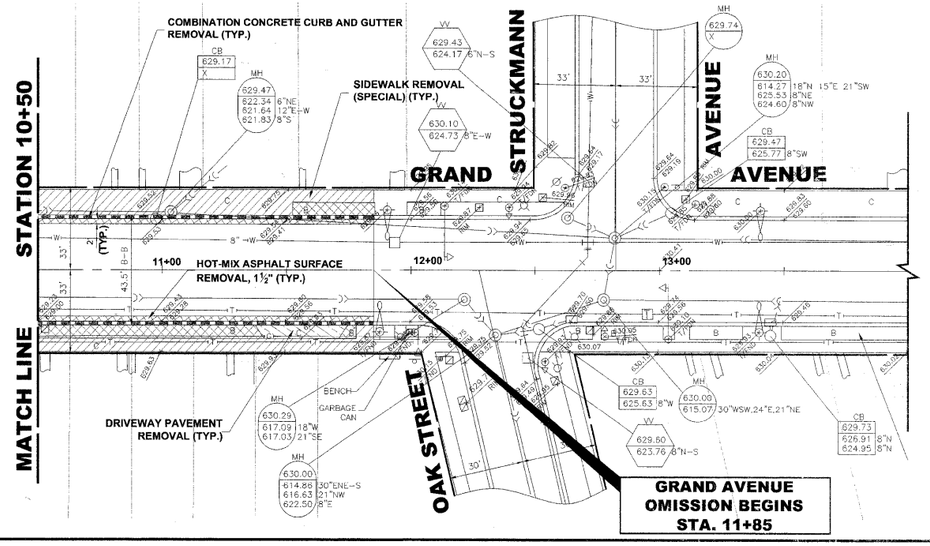

N

EXISTING TOPOGRAPHY

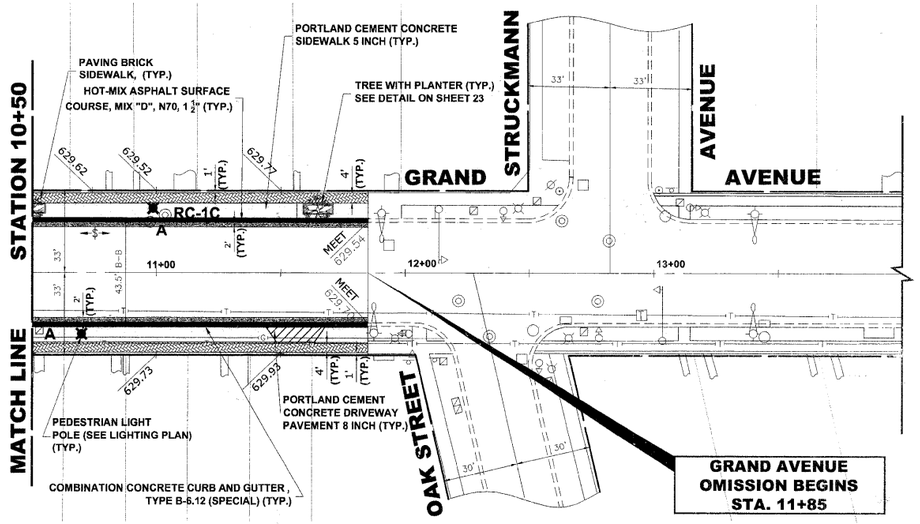

N

NOTE:

USE PORTLAND CEMENT CONCRETE BASE COURSE, 6" UNDER PAVING BRICK SIDEWALK, WHERE BRICK SIDEWALK BUTTS AGAINST CURB AND FOR PORTIONS OF SIDEWALK WITH KEYSTONE AND CROSS-WALKS. EXACT LOCATIONS TO BE DETERMINED BY ENGINEER IN FIELD.

USE PORTLAND CEMENT CONCRETE BASE COURSE, 8" UNDER PAVING BRICK SIDEWALK, WHERE BRICK SIDEWALKS CROSS DRIVEWAY PAVEMENTS. EXACT LOCATIONS TO BE DETERMINED BY ENGINEER IN FIELD.

ALL CONNECTIONS, INCLUDING CORE CONNECTIONS TO EXISTING STRUCTURES SHALL BE WATERTIGHT PER ASTM C-923.

SEE LEGEND ON SHEET 2 FOR SYMBOL DESCRIPTION.

AT INTERSECTIONS, ANY THERMOPLASTIC PAVEMENT MARKINGS THAT ARE DISTURBED DUE TO THE INSTALLATION OF CURB REPLACEMENT AND RESULTANT PAVEMENT PATCH, WILL BE REPLACED IN KIND.

PROPOSED IMPROVEMENT

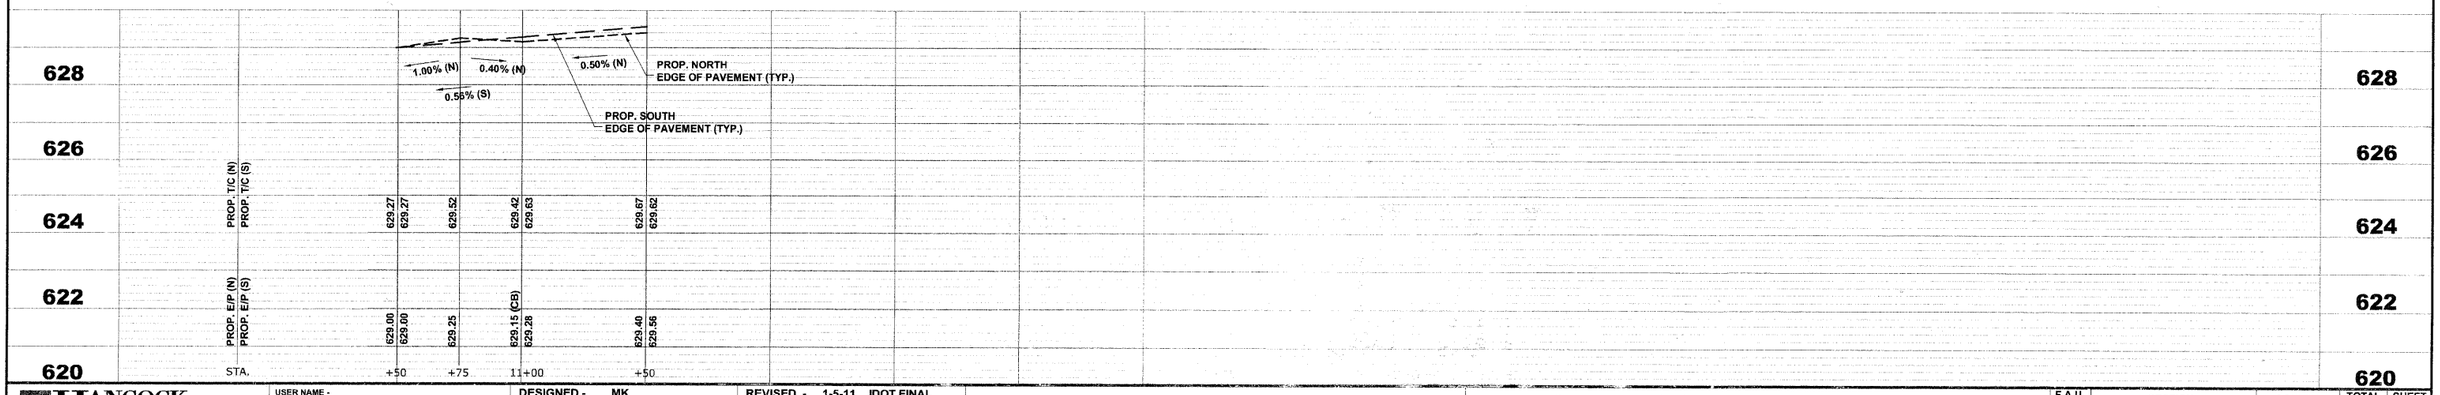

HANCOCK ENGINEERING
◆ Civil Engineers
◆ Municipal Consultants
◆ Established 1911
9933 Roosevelt Road
Westchester, Illinois 60154-2700
Phone: 708/865-0200
Fax: 708/865-1172

USER NAME -	DESIGNED - MK	REVISED - 1-5-11 IDOT FINAL	
	DRAWN - MK/LEV	REVISED - 6-28-10 IDOT PRE-FINAL	
PLOT SCALE -	CHECKED - CB	REVISED - 6-04-10 IDOT PSE	
PLOT DATE -	DATE - 03-02-10	REVISED - 3-19-10 MWRDGC	

STATE OF ILLINOIS
DEPARTMENT OF TRANSPORTATION

GRAND AVENUE STREETSCAPE STAGE II
PLAN AND PROFILE

SCALE: 1"= 30' H./2'-0" V. | SHEET NO. 3 OF 6 SHEETS | STA. 10+50 | TO STA. 11+85

F.A.U. RTE.	SECTION	COUNTY	TOTAL SHEETS	SHEET NO.
1376	10-00095-00-SW	COOK	29	10
(FIELD BOOK NOS. 1441/1443/1516)		CONTRACT NO. 63511		
FED. ROAD DIST. NO. 1	ILLINOIS	FED. AID PROJECT	TE-00D1(823)	

E.H.E PROJECT NO. 760-10-00720

Drawing file: X:\Projects\760100O7 - Grand Ave Streetscape Stage II\GRAND AVE.dwg Jan 10, 2011 - 1:04pm