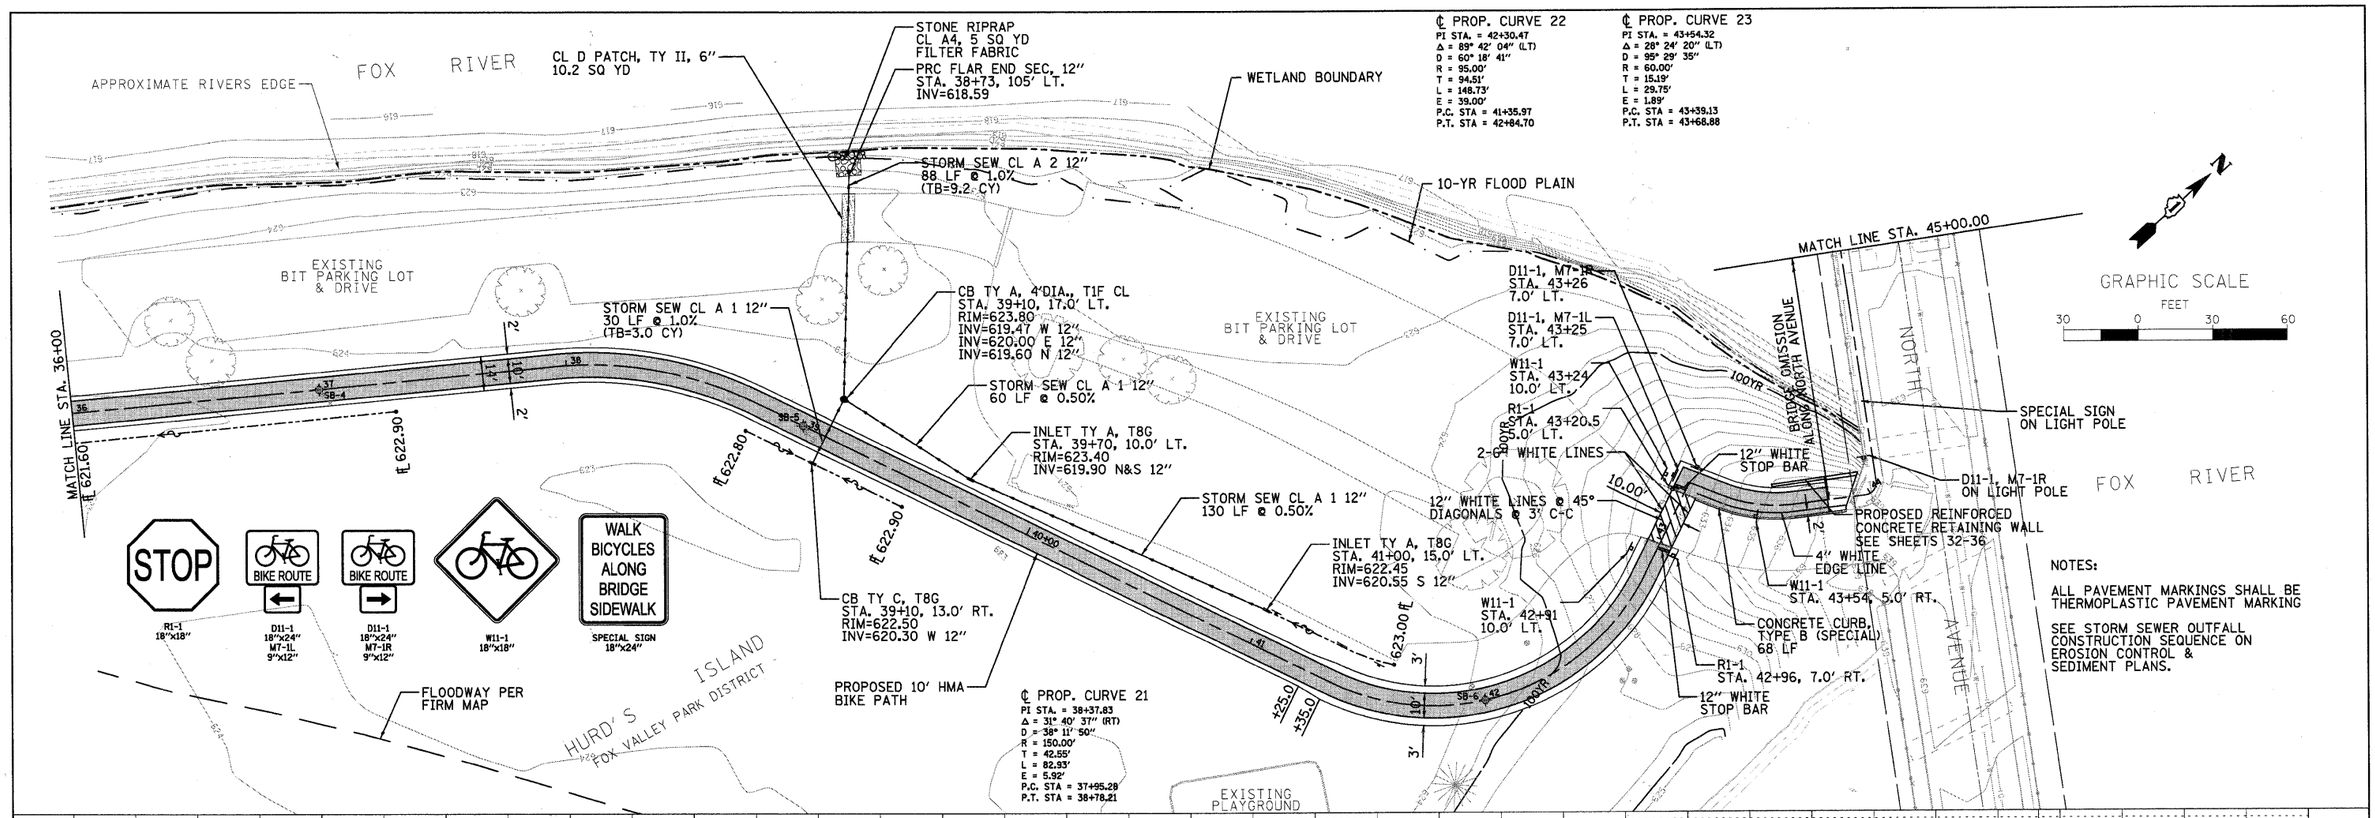

PLAN		BY	DATE
SURVEYED			
PLOTTED			
ALIGNMENT CHECKED			
RT. OF WAY CHECKED			
CADD FILE NAME			
NOTE BOOK			
NO.			

PROFILE		BY	DATE
SURVEYED			
PLOTTED			
GRADES CHECKED			
BRIDGE CHECKED			
NO.	STRUCTURE NOTATIONS CHKD		
NOTE BOOK			

FILE NAME = P:\CBBEL WEST Projects\2009\23140 Foxfor-Phil\Civil\Dgns\sht\PP03.dgn

WBK WILLS BURKE KELSEY ASSOCIATES LTD.
116 West Main Street, Suite 201
St. Charles, Illinois 60174
(630) 443-7755

USER NAME = $USER$	DESIGNED - DB	REVISED - 10/5/10	
	DRAWN - NP	REVISED -	
PLOT SCALE = AS SHOWN	CHECKED - DB	REVISED -	
PLOT DATE = 12/20/2010	DATE - 12/20/10	REVISED -	

STATE OF ILLINOIS
DEPARTMENT OF TRANSPORTATION

PLAN & PROFILE

SCALE: AS SHOWN | SHEET NO. 15 OF 58 SHEETS | STA. 36+00 TO STA. 45+00

F.A. RTE.	SECTION	COUNTY	TOTAL SHEETS	SHEET NO.
	05-F3000-06-BT	KANE	58	15
		CONTRACT NO.63517		
FED. ROAD DIST. NO.	ILLINOIS	FED. AID PROJECT		