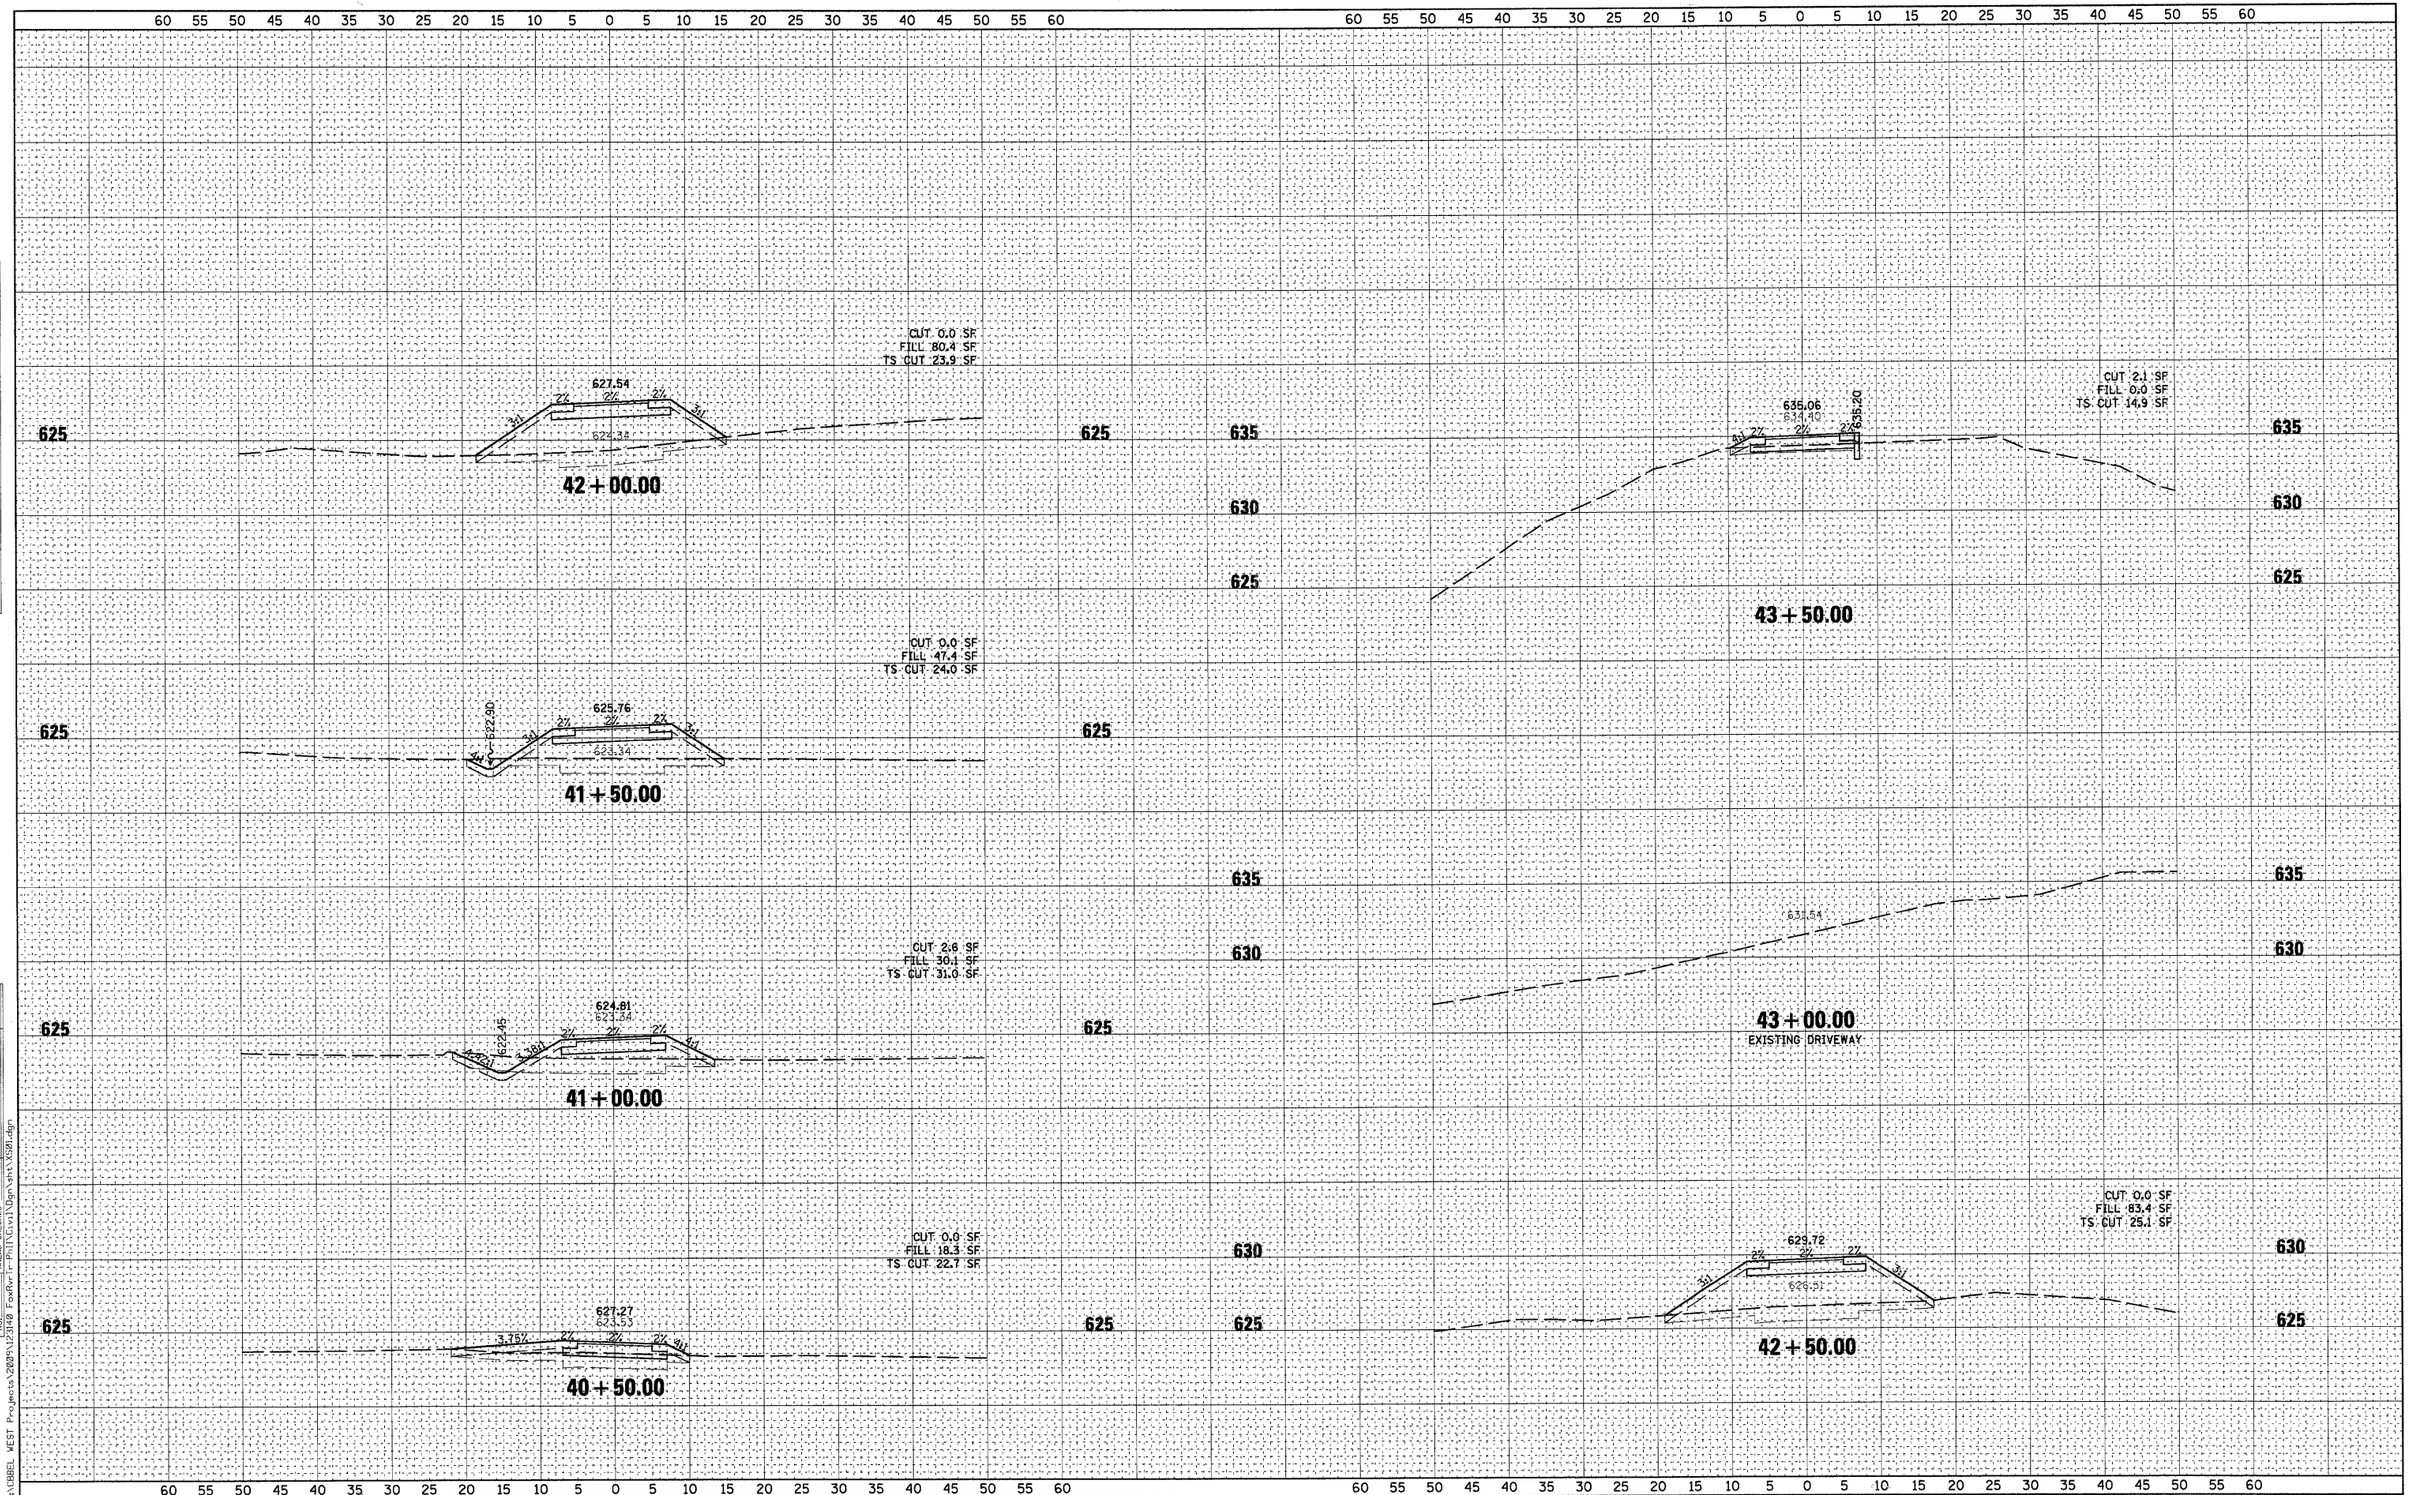


| FINAL SURVEY | BY | DATE |
|---|---|---|
| NOTE BOOK | SURVEYED | |
| | PLOTTED | |
| | TEMPLATE | |
| NO. | AREAS | |
| | AREAS CHECKED | |

| ORIGINAL SURVEY | BY | DATE |
|---|---|---|
| NOTE BOOK | SURVEYED | |
| | PLOTTED | |
| | TEMPLATE | |
| NO. | AREAS | |
| | AREAS CHECKED | |

FILE NAME = P:\CBBEL WEST Projects\2009\123148 FoxRun-Phil\Civil\Dgn\Int\X581.dgn

**WILLS BURKE KELSEY ASSOCIATES LTD.**
116 West Main Street, Suite 201
St. Charles, Illinois 60174
(630) 443-7755

| | | |
|---|---|---|
| USER NAME = #USER# | DESIGNED - | REVISED - 10/5/10 |
| | DRAWN - | REVISED - |
| PLOT SCALE = AS SHOWN | CHECKED - | REVISED - |
| PLOT DATE = 12/20/2010 | DATE - 12/20/10 | REVISED - |

**STATE OF ILLINOIS**
**DEPARTMENT OF TRANSPORTATION**

**CROSS SECTIONS**

SCALE: AS SHOWN | SHEET NO. OF 58 SHEETS | STA. 40+50.00 TO STA. 43+50.00

| RTE. | SECTION | COUNTY | TOTAL SHEETS | SHEET NO. |
|---|---|---|---|---|
| | 05-F3000-06-BT | KANE | 58 | 56 |
| | | CONTRACT NO.63517 | | |
| FED. ROAD DIST. NO. | ILLINOIS | FED. AID PROJECT | | |