NO.	STATION	OFFSET	TYPE	FRAME	RIM / EP	INVERT
S-20	15+92	17.5' LT	INLET, TYPE A	TY 1 OL	663.98 EP	661.55 12" NE
S-21	16+29	16' LT	CATCH BASIN, TYPE C, 2'	TY 1 OL	663.93 EP	661.37 12" SW & SE
S-22	16+35	6' LT	MANHOLE, TYPE A, 4'	TY 1 CL	664.21 RIM	661.32 12" NW & NE
S-23	17+64.5	6' LT	MANHOLE, TYPE A, 4' (BUILD OVER EXISTING)	TY 1 CL	663.70 RIM	EX 660.75± 12" NW & SE, 660.75 12" NE & SW
S-EX 5	17+64.5	12' LT	EXISTING INLET	EXISTING OL	663.22 RIM	EX 660.78± 12" NW & SE
S-EX 6	17+64.5	12' RT	EXISTING INLET	EXISTING OL	663.16 RIM	EX 660.61± 12" NW, EX 660.51± 12" SE
S-26	18+95	6' LT	MANHOLE, TYPE A, 4'	TY 1 CL	664.70 RIM	661.33 12" NW & SW
S-25	18+95	18.5' LT	CATCH BASIN, TYPE C, 2'	TY 1 OL	664.34± EP	661.39 12" SE & NE
S-24	19+32	18.5' LT	INLET, TYPE A	TY 1 OL	664.48± EP	661.57 12" SW

STORM PIPES					
NO.	TYPE	LENGTH (LF)	DIA (IN)	SLOPE	TBF (CY)
P-20	STORM SEWER (WATER MAIN REQUIREMENTS) 12 INCH	40	12	0.44%	10
P-21	STORM SEWERS, CLASS A, TYPE 1 12"	12	12	0.44%	3
P-22	STORM SEWERS, CLASS A, TYPE 1 12"	130	12	0.44%	34
P-23	STORM SEWER (WATER MAIN REQUIREMENTS) 12 INCH	40	12	0.44%	10
P-24	STORM SEWERS, CLASS A, TYPE 1 12"	14	12	0.44%	4
P-25	STORM SEWERS, CLASS A, TYPE 1 12"	131	12	0.44%	40

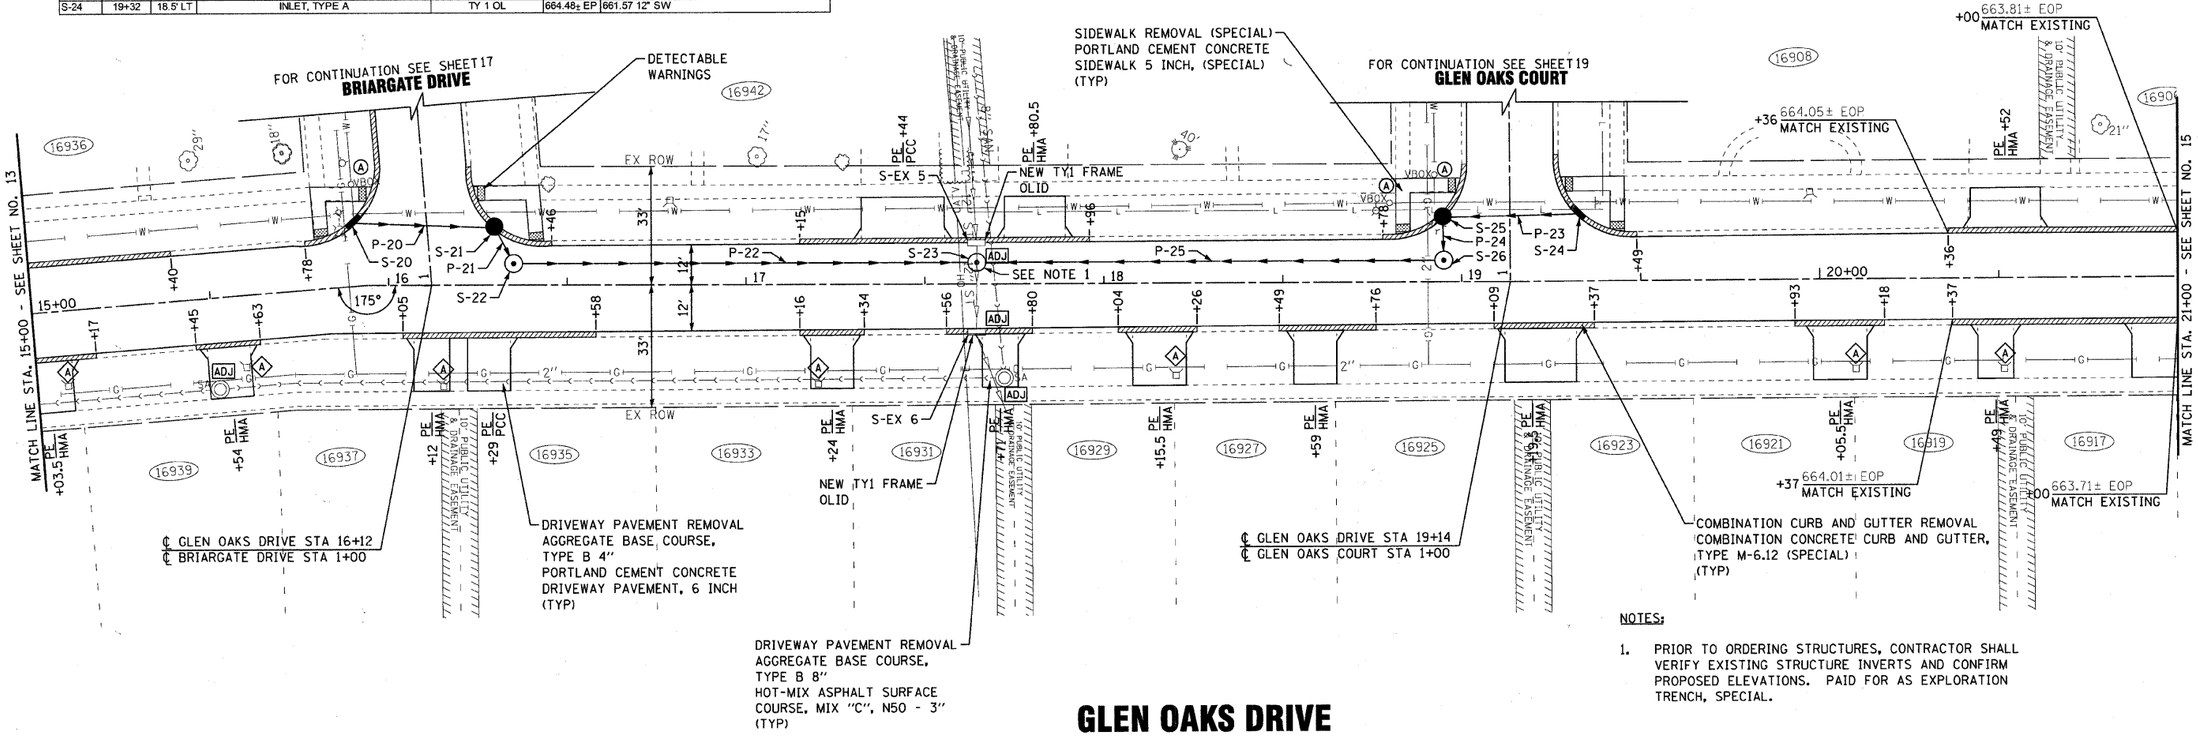

NOTES:

1. PRIOR TO ORDERING STRUCTURES, CONTRACTOR SHALL VERIFY EXISTING STRUCTURE INVERTS AND CONFIRM PROPOSED ELEVATIONS. PAID FOR AS EXPLORATION TRENCH, SPECIAL.

GLEN OAKS DRIVE

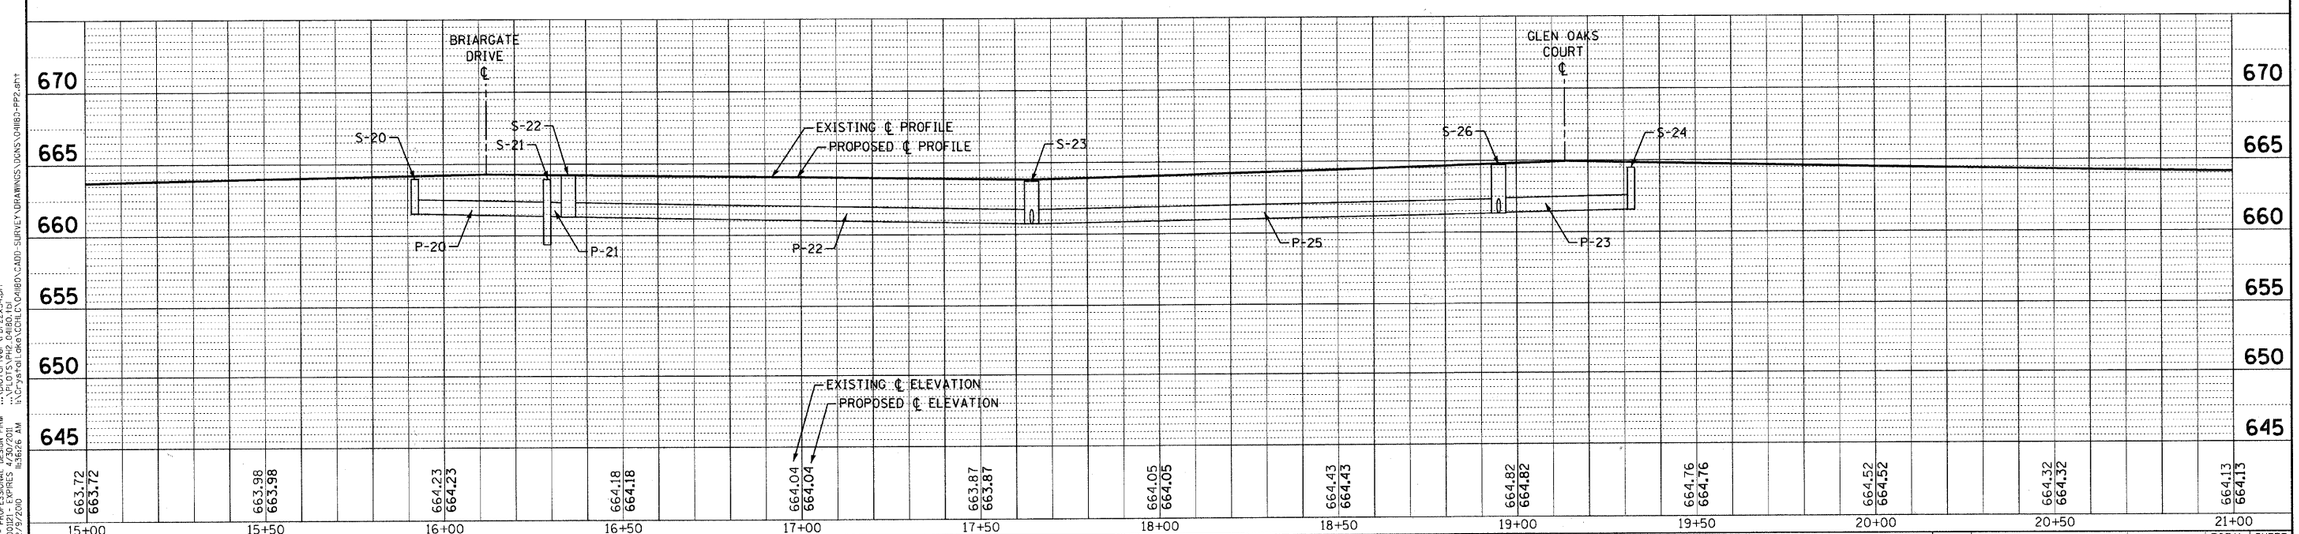

DESIGNED - MWP	REVISED - 12-01-10 IDOT REVIEW	CITY OF COUNTRY CLUB HILLS, ILLINOIS GLEN OAKS DRIVE INFRASTRUCTURE IMPROVEMENTS	PLAN AND PROFILE GLEN OAKS DRIVE
DRAWN - KAR	REVISED -		SCALE: H: 1"=20' V: 1"=5' STA. 15+00 TO STA. 21+00
CHECKED - RWL	REVISED -		
DATE - 10-01-10	FILE - 041180-PP2.sht		

F.A. RTE.	SECTION	COUNTY	TOTAL SHEETS	SHEET NO.
-	04-00027-03-PV	COOK	36	14
	C-91-004-05	CONTRACT NO. 63539		
FED. ROAD DIST. NO.	ILLINOIS	FED. AID PROJECT HPD-897(008)		

COPYRIGHT © 2010, BY BAXTER & WOODMAN, INC.
STATE OF ILLINOIS PROFESSIONAL DESIGN FIRM
LICENSE NO.- 184-001021 - EXPIRES 4/30/2011
(Laserfiche) 12/9/2010 8:56:26 AM
...\pltdir\wpr\PP22x34.sht
...\PLOTS\PH2_04180.tbl
I:\C-Pyatt\Oaks\CDHLC\04180X-240D-SURVEY\DRAWINGS\OAKS\OHBD-PP2.sht