LEGEND

⊸	EXISTING COM ED POWER POLE	—UD—	3/4" UNIT DUCT W/2"8 & 1"8 GROUND
■	POWER PEDESTAL	2"C,P-8' W/1"UD —PC—	2" CONDUIT, PUSHED 8' LONG WITH 3/4" UNIT DUCT, OR AS NOTED
◪	LIGHTING HANDHOLE	2"C,T-8' W/3"2 —U—	2" CONDUIT, TRENCHED 8' LONG WITH 3"2, OR AS NOTED
—L—	EXISTING UNDERGROUND CONDUIT		PROPOSED STREET LIGHT
—OH—	EXISTING OVERHEAD POWER LINE		EXISTING STREET LIGHT - TYPE A; 8' ARM, 250W HPS, 240V - TYPE B; 12' ARM, 250W HPS, 240V

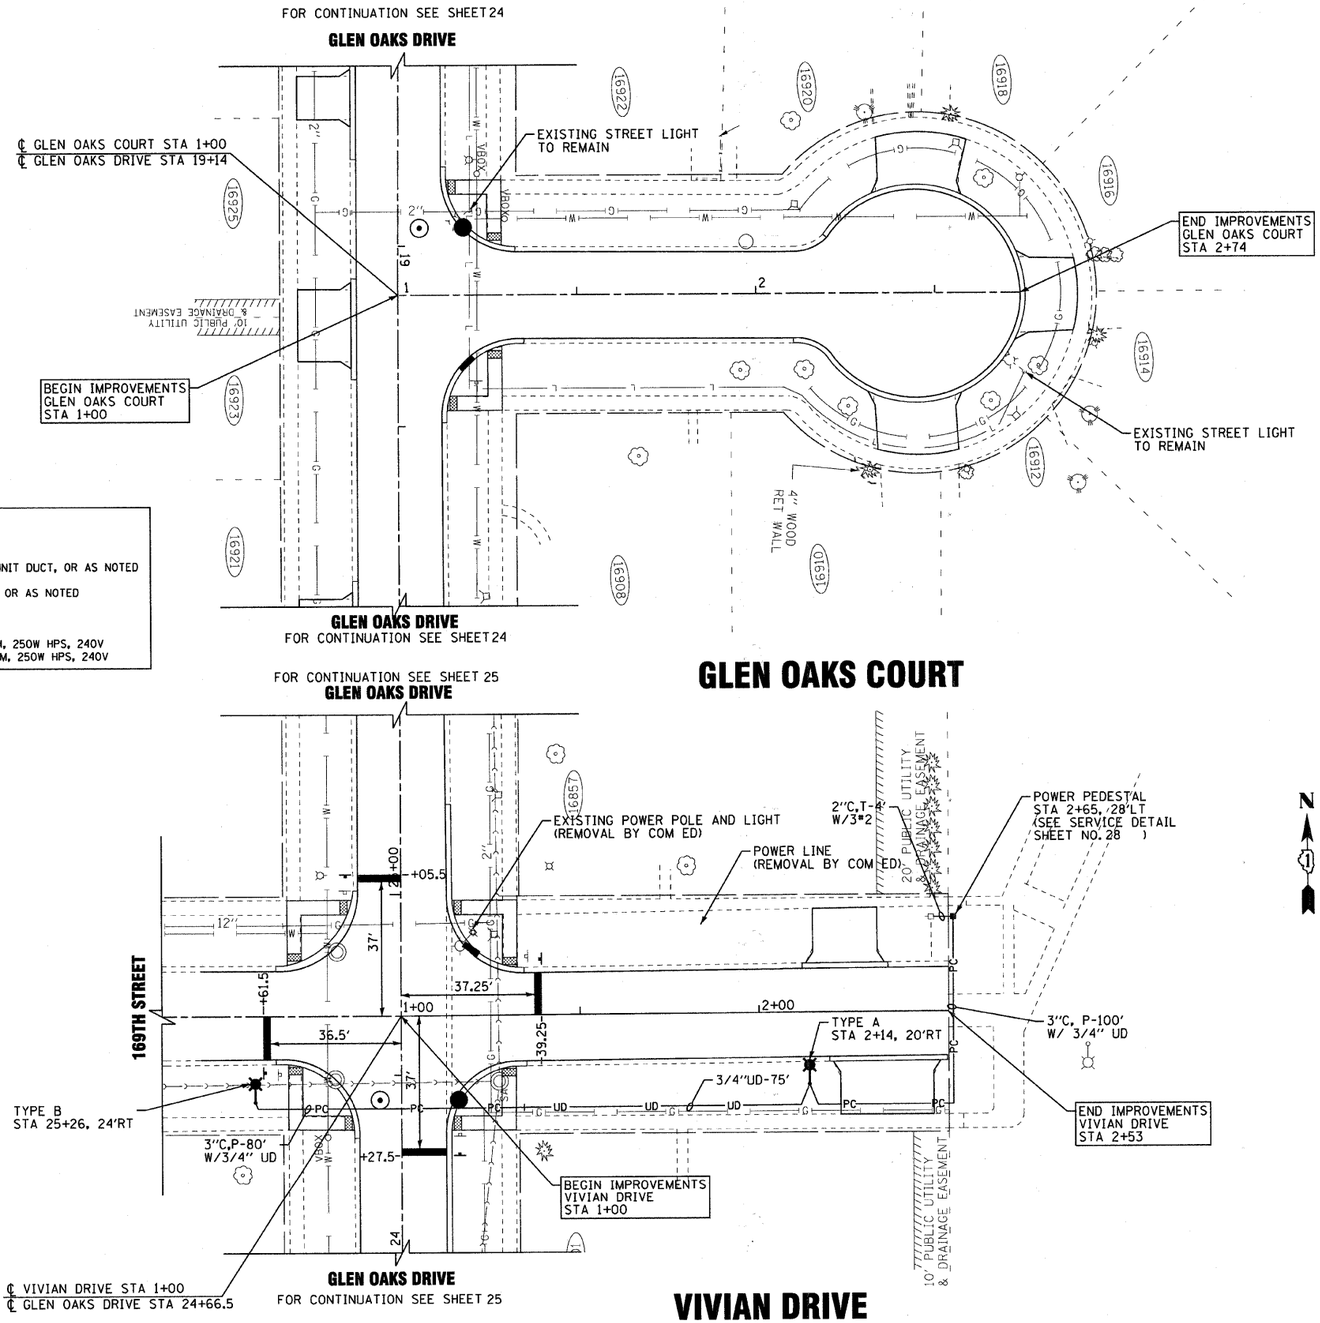

COPYRIGHT © 2010, BY BAXTER & WOODMAN, INC
STATE OF ILLINOIS - PROFESSIONAL DESIGN FIRM
LICENSE NO. - 184-001317 - EXPIRES 4/30/2011
(Corporation)
...\plotdriver\PD722x34.plt
...\PLOTSPH2_0488x.tbl
N:\Cad\st\GLENOAKS\041180\CAD\D-SURVEY\DRAWINGS\DGNS\041180-SL&PM4.sht
10/29/2010 10:13:3 AM

DESIGNED	MWP /MWH	REVISED	12-01-10 IDOT REVIEW
DRAWN	KAR	REVISED	-
CHECKED	RWL /MDK	REVISED	-
DATE	10-01-10	FILE	041180-SL&PM4.sht

CITY OF COUNTRY CLUB HILLS, ILLINOIS
GLEN OAKS DRIVE INFRASTRUCTURE IMPROVEMENTS

STREET LIGHTING AND PAVEMENT MARKING PLAN
GLEN OAKS COURT, VIVIAN DRIVE

SCALE: 1" = 20' | STA. 1+00 TO STA. 2+53

F.A. RTE.	SECTION	COUNTY	TOTAL SHEETS	SHEET NO.
-	04-00027-03-PV	COOK	36	27
	C-91-004-05		CONTRACT NO. 63539	
FED. ROAD DIST. NO.	ILLINOIS	FED. AID PROJECT HPD-897(008)		