CONSTRUCTION NOTES:

(1) CONTRACTOR TO INSTALL NEW PEDESTRIAN PUSH-BUTTON

(2) CONTRACTOR TO REMOVE EXISTING PEDESTRIAN PUSH-BUTTON AND INSTALL NEW PEDESTRIAN PUSH-BUTTON WITH PEDESTRIAN PUSH-BUTTON SIGNS. USE EXISTING ELECTRIC CABLE.

THE TRAFFIC SIGNAL CONTROL EQUIPMENT FOR THIS PROJECT SHALL BE SIEMENS EAGLE COMPATIBLE IN COMPLIANCE WITH THE COUNTY'S EXISTING ATMS

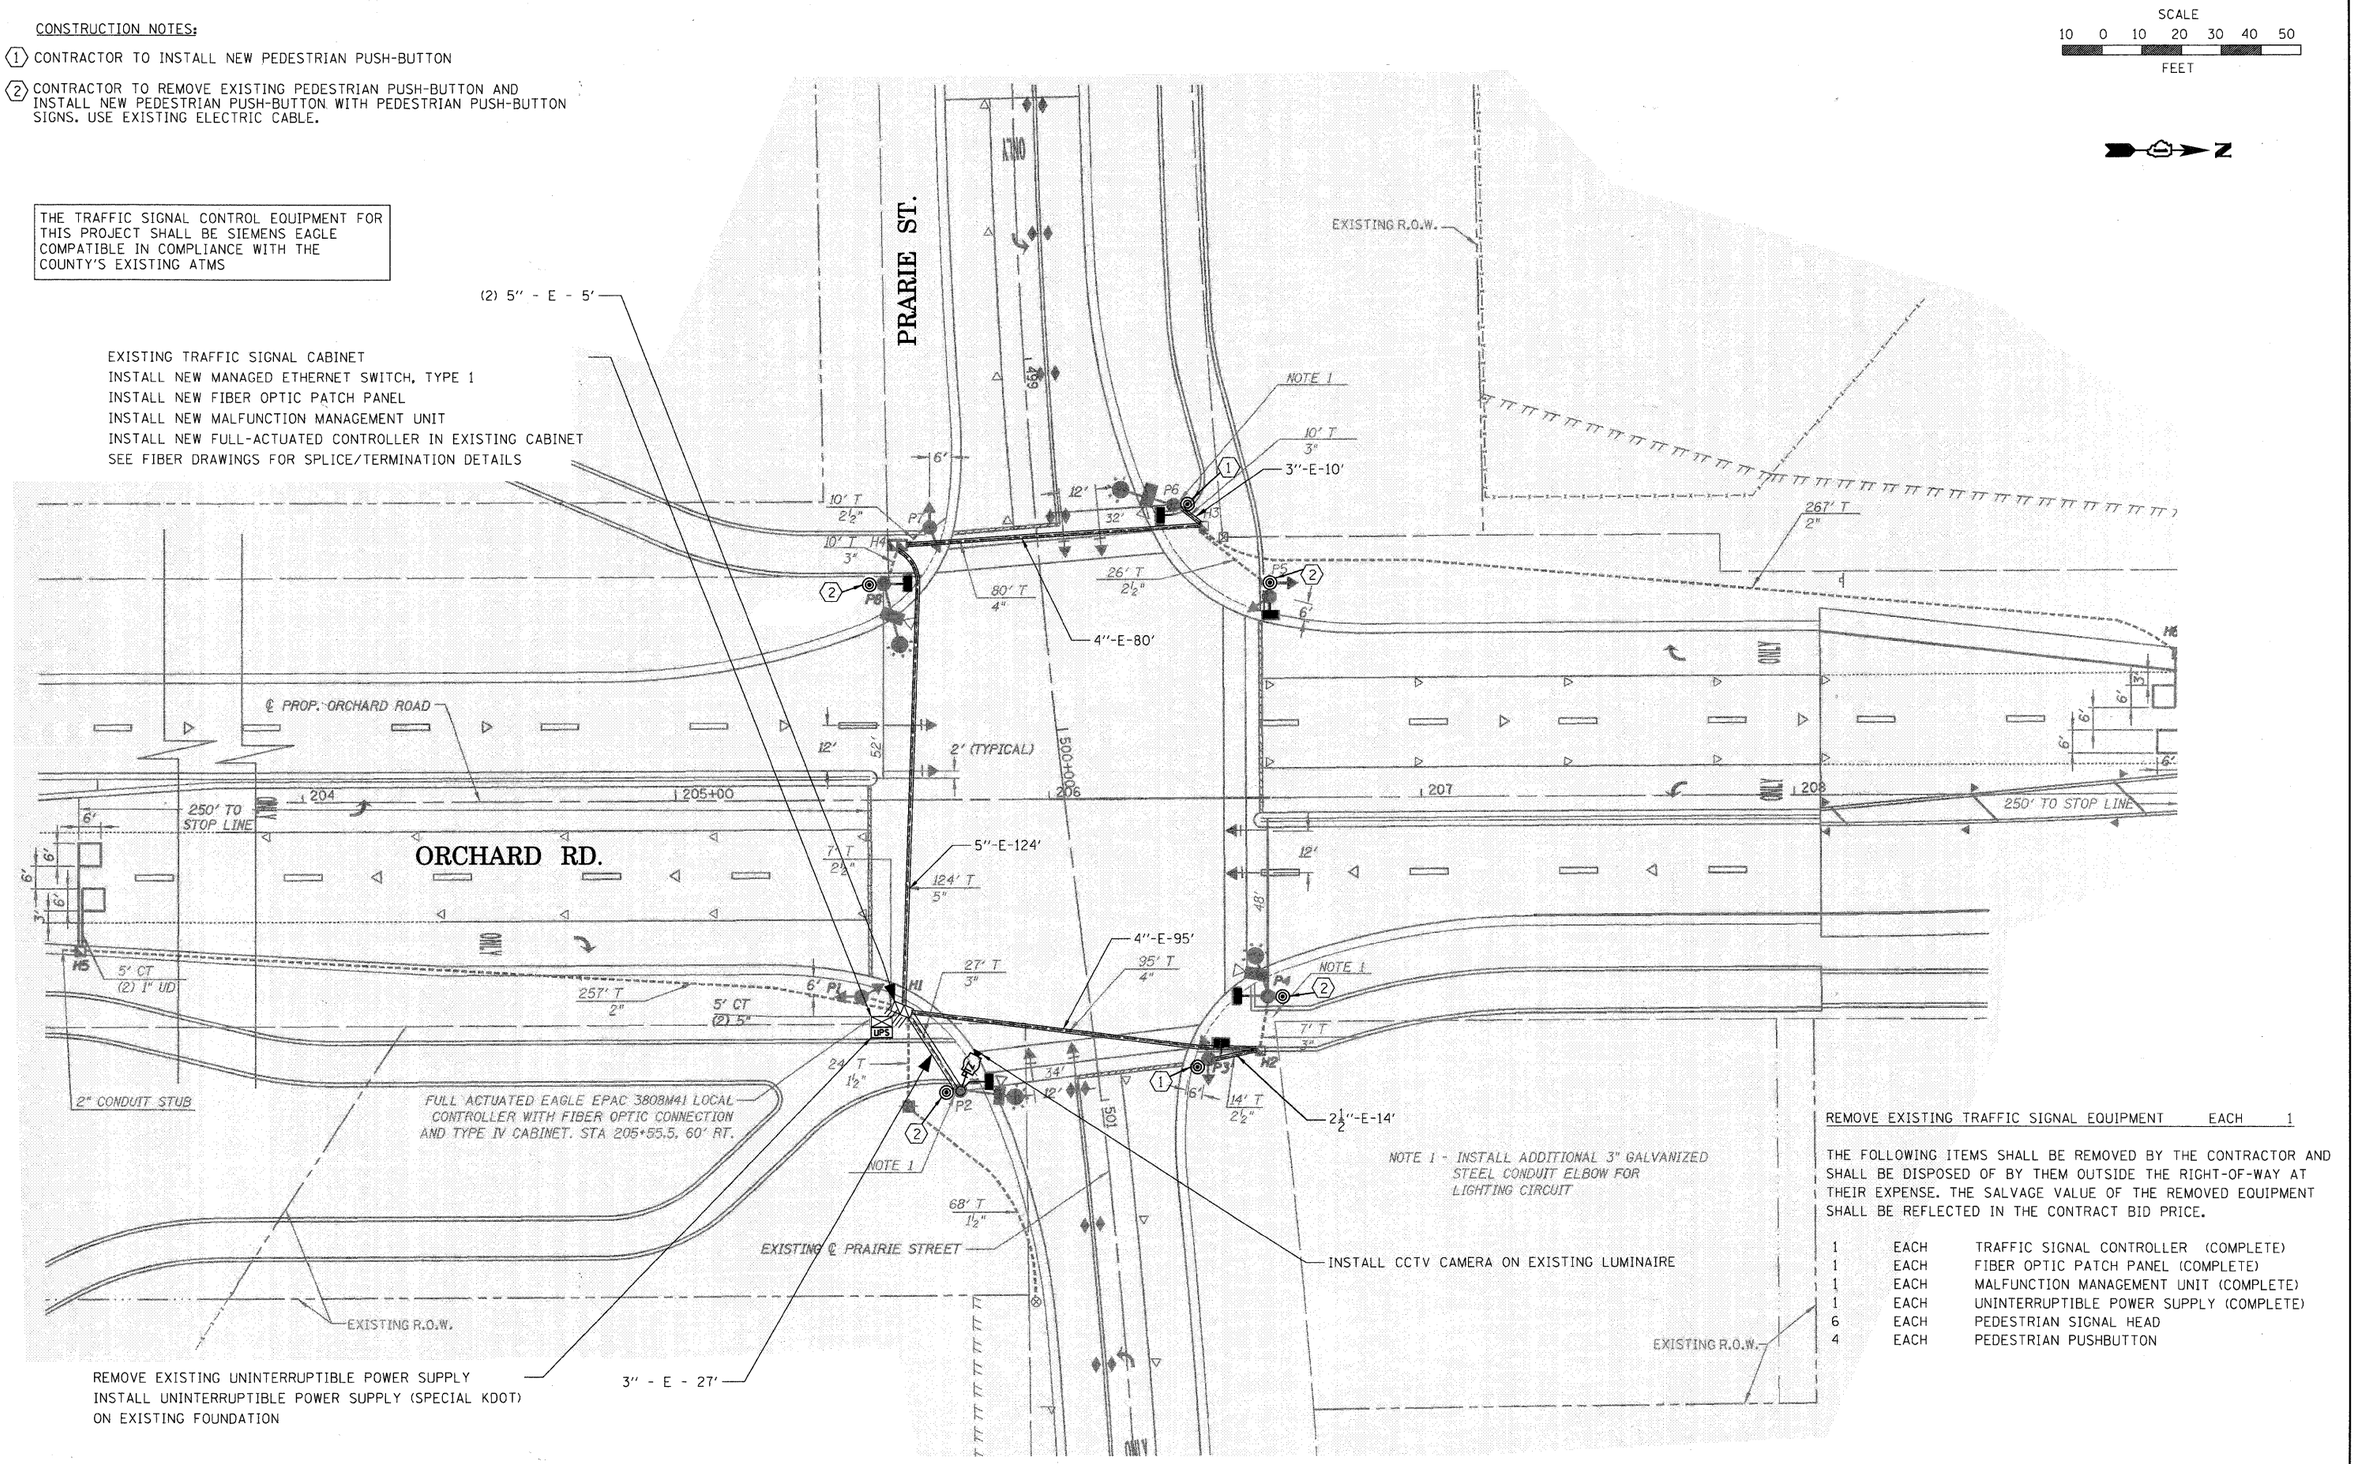

REMOVE EXISTING TRAFFIC SIGNAL EQUIPMENT EACH 1

THE FOLLOWING ITEMS SHALL BE REMOVED BY THE CONTRACTOR AND SHALL BE DISPOSED OF BY THEM OUTSIDE THE RIGHT-OF-WAY AT THEIR EXPENSE. THE SALVAGE VALUE OF THE REMOVED EQUIPMENT SHALL BE REFLECTED IN THE CONTRACT BID PRICE.

1	EACH	TRAFFIC SIGNAL CONTROLLER (COMPLETE)
1	EACH	FIBER OPTIC PATCH PANEL (COMPLETE)
1	EACH	MALFUNCTION MANAGEMENT UNIT (COMPLETE)
1	EACH	UNINTERRUPTIBLE POWER SUPPLY (COMPLETE)
6	EACH	PEDESTRIAN SIGNAL HEAD
4	EACH	PEDESTRIAN PUSHBUTTON

FILE NAME = $FILEL$

KANE COUNTY
DIVISION OF TRANSPORTATION

USER NAME = JM	DESIGNED - DG	REVISED -	
	DRAWN - JM/SM	REVISED -	
PLOT SCALE = 1" = 20'	CHECKED - DG	REVISED -	
PLOT DATE = 12-21-2010	DATE - 12-21-2010	REVISED -	

STATE OF ILLINOIS
DEPARTMENT OF TRANSPORTATION

TRAFFIC SIGNAL MODERNIZATION PLAN
ORCHARD RD. & PRAIRIE ST.

SCALE: 1" = 20' | SHEET NO. OF SHEETS | STA. TO STA.

F.A.P	SECTION	COUNTY	TOTAL SHEETS	SHEET NO.
336	09-00272-01-TL	KANE	68	8
		CONTRACT NO. 63540		
INT-2	ILLINOIS FED. AID PROJECT			