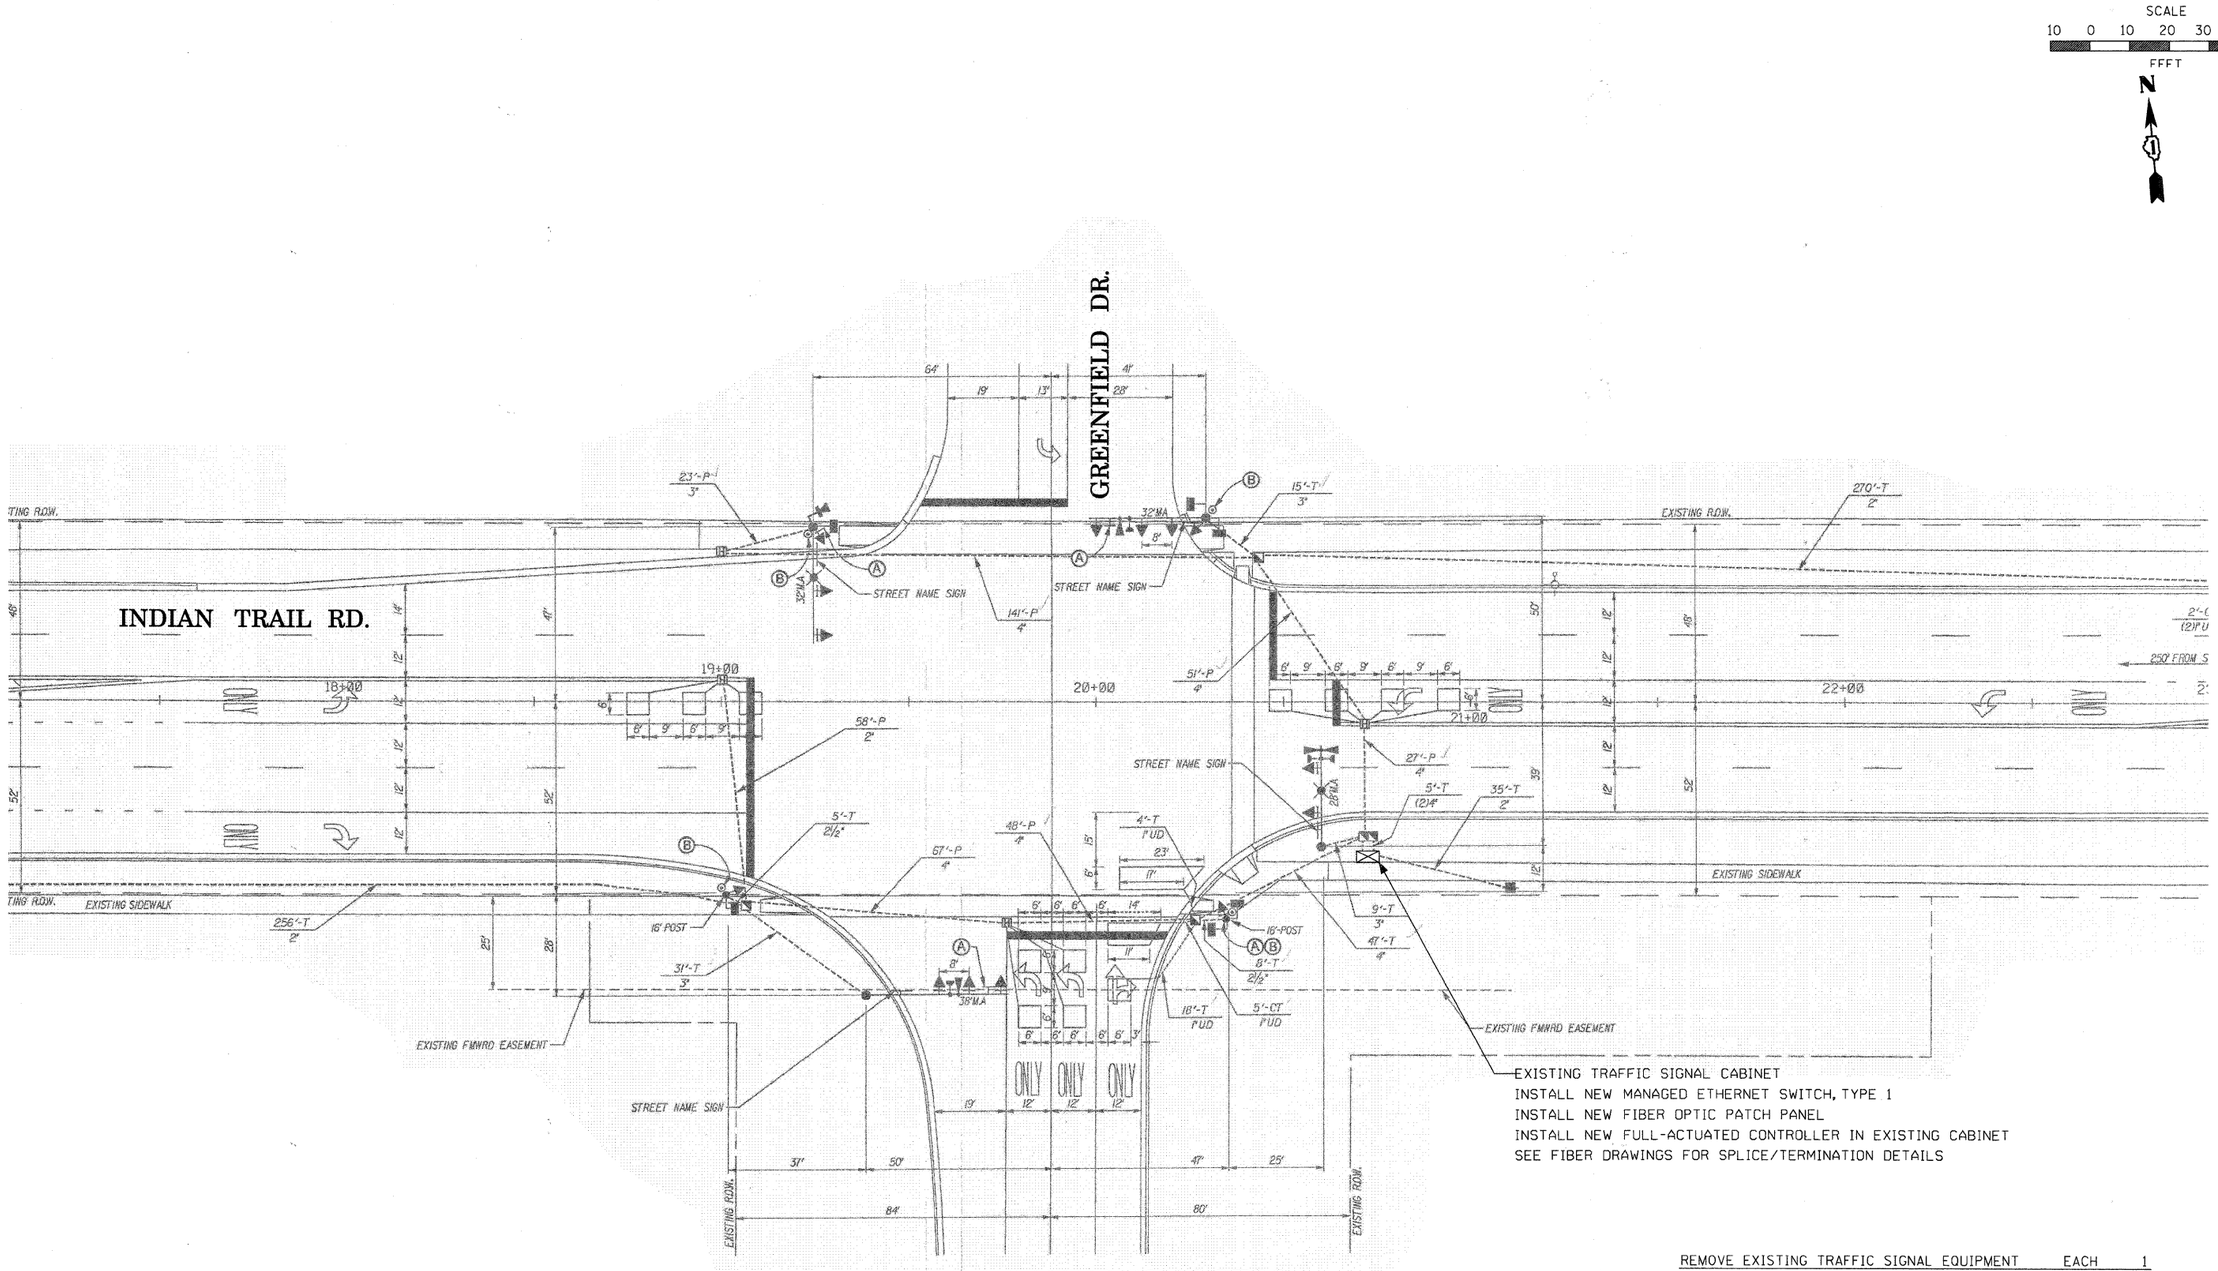

REMOVE EXISTING TRAFFIC SIGNAL EQUIPMENT EACH 1

THE FOLLOWING EXISTING TRAFFIC SIGNAL EQUIPMENT SHALL BE REMOVED BY THE CONTRACTOR, SHALL REMAIN THE PROPERTY OF THE AGENCY LISTED BELOW. THE CONTRACTOR SHALL SAFELY STORE AND ARRANGE FOR PICK UP OR DELIVERY OF ALL EQUIPMENT TO BE RETURNED TO THE LISTED AGENCY AS PER THE TRAFFIC SIGNAL SPECIFICATIONS.

AGENCY: CITY OF AURORA
1 EACH TRAFFIC SIGNAL CONTROLLER (COMPLETE)
1 EACH FIBER OPTIC PATCH PANEL (COMPLETE)

THE TRAFFIC SIGNAL CONTROL EQUIPMENT FOR THIS PROJECT SHALL BE SIEMENS EAGLE COMPATIBLE IN COMPLIANCE WITH THE COUNTY'S EXISTING ATMS

KANE COUNTY DIVISION OF TRANSPORTATION	USER NAME = JM	DESIGNED - DG	REVISED -	STATE OF ILLINOIS DEPARTMENT OF TRANSPORTATION	TRAFFIC SIGNAL MODERNIZATION PLAN INDIAN TRAIL RD. & GREENFIELD DR.	F.A.P	SECTION	COUNTY	TOTAL SHEETS	SHEET NO.
		DRAWN - JM/SM	REVISED -			336	09-00272-01-TL	KANE	68	18
	PLOT SCALE = 1" = 20'	CHECKED - DG	REVISED -					CONTRACT NO. 63540		
	PLOT DATE = 12-21-2010	DATE - 12-21-2010	REVISED -		SCALE: 1" = 20' SHEET NO. OF SHEETS STA. TO STA.	INT-7	ILLINOIS	FED. AID PROJECT		

FILE NAME = $FILEL$