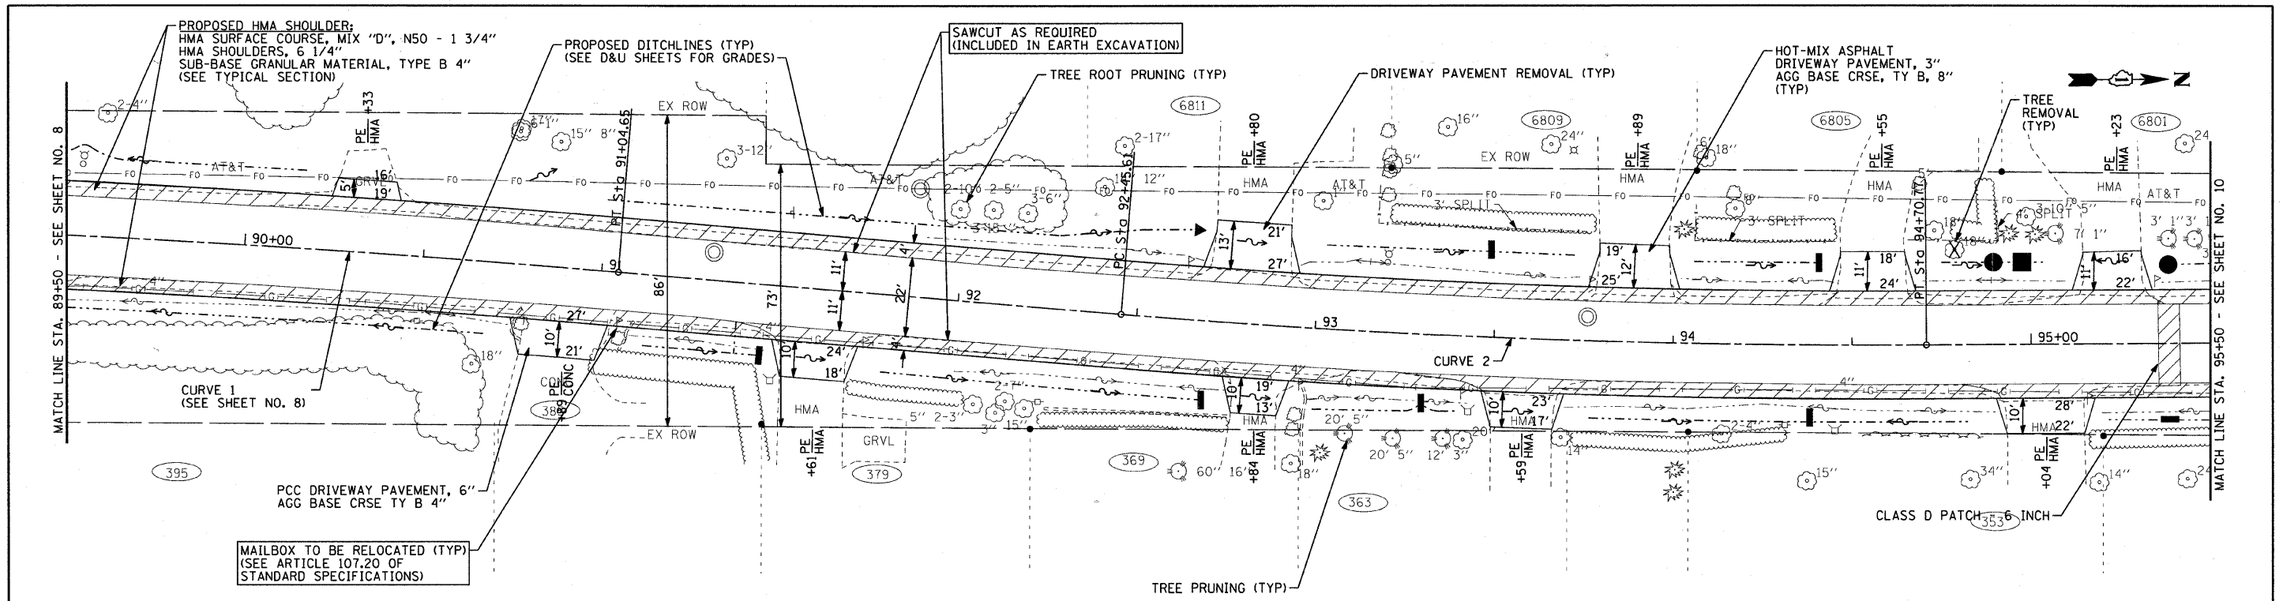

CURVE DATA
CURVE 2
RADIUS = 2,500'
TANGENT LENGTH = 112.66'
ARC LENGTH = 225.16'
CHORD LENGTH = 225.09'
DEGREE OF CURVE = 2° 17' 30.59"
PC STA = 92+45.61
PT STA 94+70.77

HUNTLEY ROAD

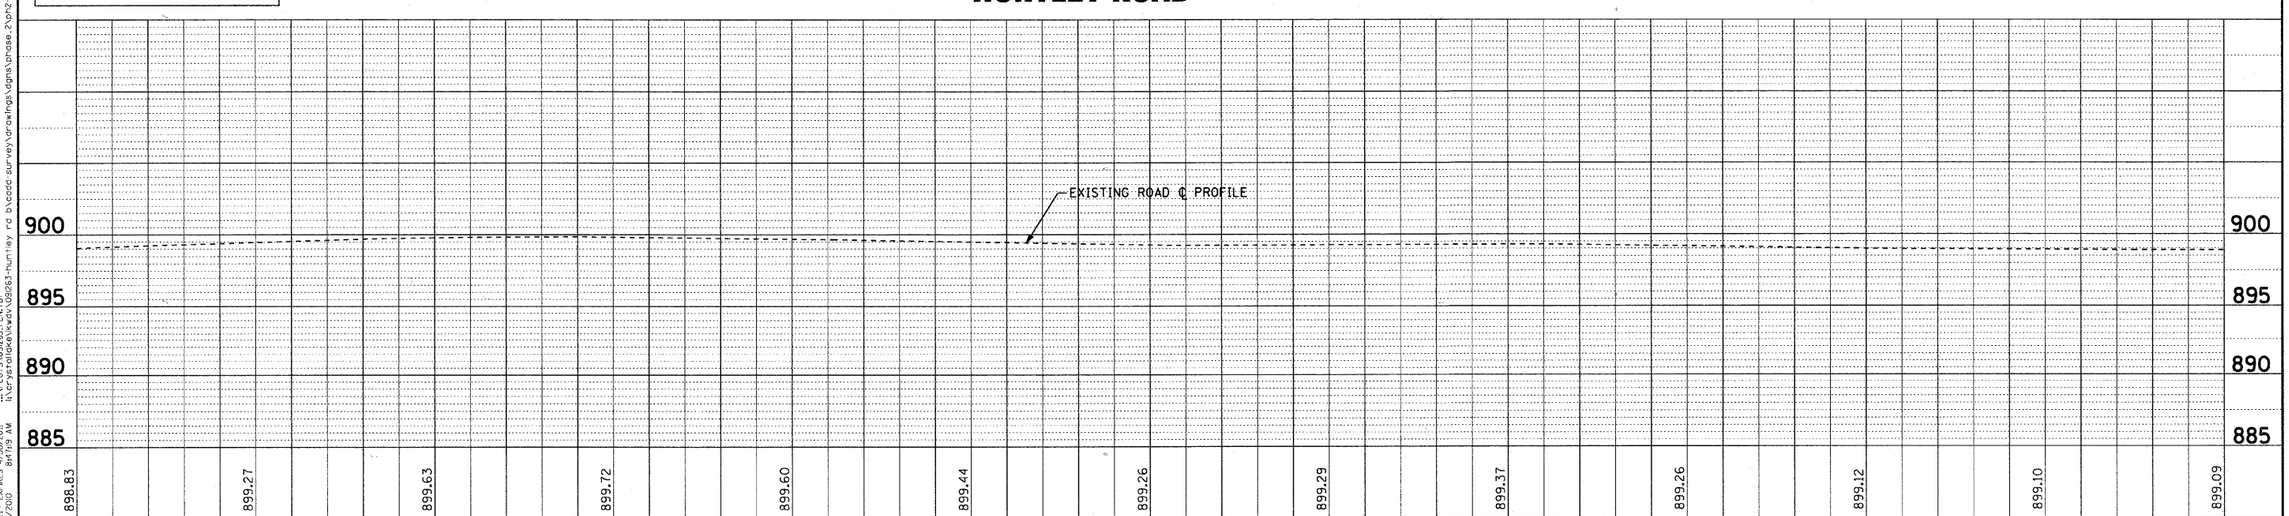

COPYRIGHT © 2010, BY BAXTER & WOODMAN, INC.
STATE OF ILLINOIS - PROFESSIONAL DESIGN FIRM
LICENSE NO. 184-001873 - EXPIRES 4/30/2011
LAST REVISED: 09/29/2010 04:19:29 AM
...\plotdrv\PDF22x34.plt
...\PLOTS\091263_PCN.tb
N:\projects\09263\dwg\091263-huntley rd p\geom survey\drawings\phase 2\ph2-091263-pp3.sht

BAXTER & WOODMAN Consulting Engineers

DESIGNED - DSH	REVISED - 12/16/10 PER IDOT		
DRAWN - MAC	REVISED -		
CHECKED - JJF	REVISED -		
DATE - 12/16/10	FILE - ph2-091263-pp3.sht		

VILLAGE OF LAKEWOOD, ILLINOIS
HUNTLEY ROAD
BICYCLE TRAIL

PLAN AND PROFILE
HUNTLEY ROAD

SCALE: H: 1"=20' V: 1"=5' STA. 89+50 TO STA. 95+50

F.A.U. RTE.	SECTION	COUNTY	TOTAL SHEETS	SHEET NO.
0118	10-00011-00-BT	MCHENRY	35	9
		CONTRACT NO. 63545		

FED. ROAD DIST. NO. 1 | ILLINOIS | FED. AID PROJECT CMM-9003(628)