SECTION 24, TOWNSHIP 38, RANGE 12
SECTION 25, TOWNSHIP 38, RANGE 12

DETOUR NOTES:

1. WESTSIDE OF RAILROAD CROSSING

NORTHBOUND TRAFFIC:
FROM HARLEM AVENUE:
NORTH ON HARLEM AVENUE; WEST ON 79TH STREET; NORTH ON ROBERTS ROAD; EAST ON 71ST STREET

SOUNDBOUND TRAFFIC:
FROM HARLEM AVENUE:
SOUTH ON HARLEM AVENUE; WEST ON 79TH STREET; NORTH ON ROBERTS ROAD; EAST ON 71ST STREET

2. EASTSIDE OF RAILROAD CROSSING

NORTHBOUND TRAFFIC:
FROM ROBERTS ROAD:
NORTH ON ROBERTS ROAD; EAST ON 79TH STREET; NORTH ON HARLEM AVENUE; WEST ON 71ST STREET

SOUNDBOUND TRAFFIC:
FROM ARCHER AVENUE:
SOUTH ON ARCHER AVENUE; SOUTH ON ROBERTS ROAD; EAST ON 79TH STREET; NORTH ON HARLEM AVENUE; WEST ON 71ST STREET

GENERAL NOTES:

"LOCALIZED" DETOUR ROUTING AS SHOWN ON THIS SHEET SHALL BE REQUIRED FOR THE DURATION OF THE PROJECT WHEN ACCESS TO 71ST ST FROM ROBERTS RD AND HARLEM AVE IS CLOSED.

DURING THE SHUTDOWN OF 71ST ST, COVER AND/OR REMOVE ALL SIGNAGE THAT IS IN CONFLICT WITH STAGED SHUTDOWN TRAFFIC PATTERNS.

THIS PLAN SHALL SERVE AS A GUIDE FOR SAFE DIVERSION OF LOCAL TRAFFIC DURING EXECUTION OF THIS CONTRACT. THE CONTRACTOR MAY IMPROVE OR MODIFY THIS PLAN FOR THEIR CONSTRUCTION NEEDS, BUT NOT AT THE EXPENSE OF PUBLIC SAFETY OR CONVENIENCE.

ANY CONTRACTOR-PROPOSED ALTERATIONS TO THIS PLAN SHALL BE SUBMITTED FOR THE WRITTEN APPROVAL OF THE ENGINEER.

LEGEND

- TYPE III BARRICADE WITH FLASHING LIGHT (ONE SYMBOL SHALL REPRESENT ANY NUMBER OF BARRICADES TO ADEQUATELY PROTECT THE AREA SHOWN)
- TEMPORARY TRAFFIC ADVISORY SIGN
- (X) TEMPORARY TRAFFIC ADVISORY SIGN
- CONSTRUCTION AREA CLOSED TO TRAFFIC
- DETOUR ROUTE FROM WESTSIDE OF RR CROSSING
- DETOUR ROUTE FROM EASTSIDE OF RR CROSSING

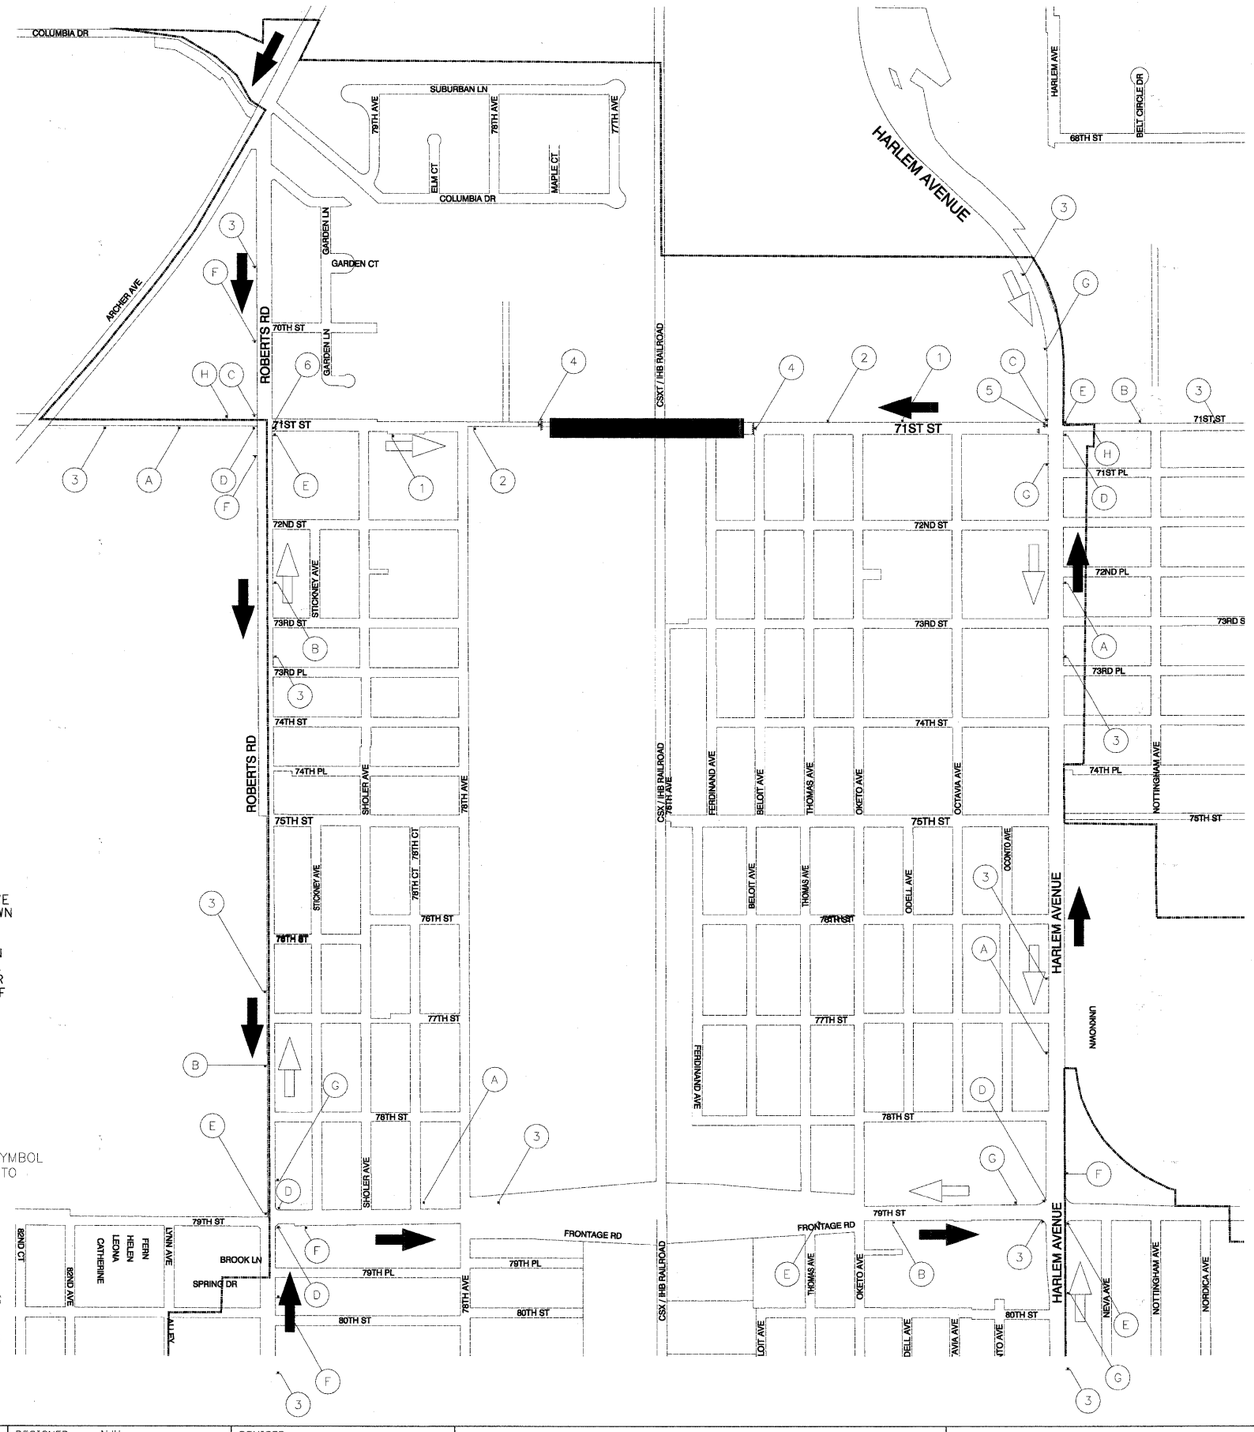

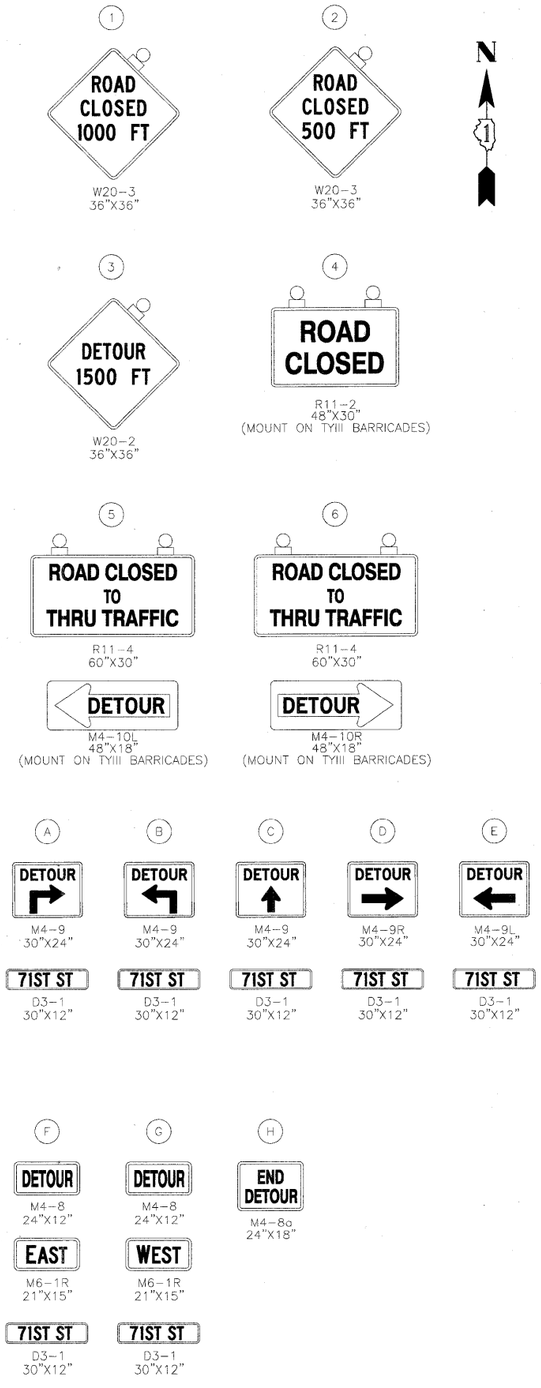

AECOM	USER NAME = manny	DESIGNED - NJH	REVISED -
	PLOT SCALE = 500.000 ' / IN.	DRAWN - JWM	REVISED -
	PLOT DATE = 1/6/2011	CHECKED - TJW	REVISED -
		DATE - JANUARY 7, 2010	REVISED -

STATE OF ILLINOIS
DEPARTMENT OF TRANSPORTATION

DETOUR PLAN – 71ST STREET

SCALE: 1"=500' | SHEET NO. 2 OF 2 SHEETS | STA. | TO STA.

F.A.U. RTE.	SECTION	COUNTY	TOTAL SHEETS	SHEET NO.
1537	06-00050-00-GS	COOK	209	28

CONTRACT NO. 63556

FED. ROAD DIST. NO. 1 | ILLINOIS | FED. AID PROJECT CRE-9003(709)

FILE NAME = p:\60155877\200.cad\001.dr-dwings\sheets\civil\60155877-sht-detour-02.dgn