SECTION 24, TOWNSHIP 38, RANGE 12
SECTION 25, TOWNSHIP 38, RANGE 12

PLAN | NOTE BOOK | NO. | SURVEYED | PLOTTED | ALIGNMENT CHECKED | GRADES CHECKED | CADD FILE NAME | BY | DATE

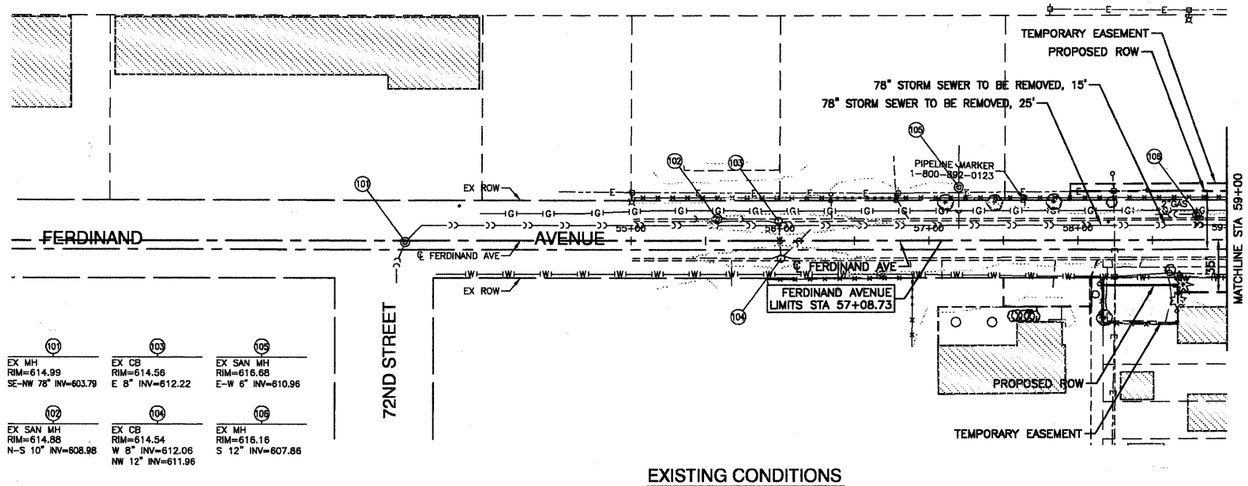

EXISTING CONDITIONS

N

PROFILE | SURVEYED | PLOTTED | GRADES CHECKED | B.M. NOTED | NOTE BOOK | BY | DATE

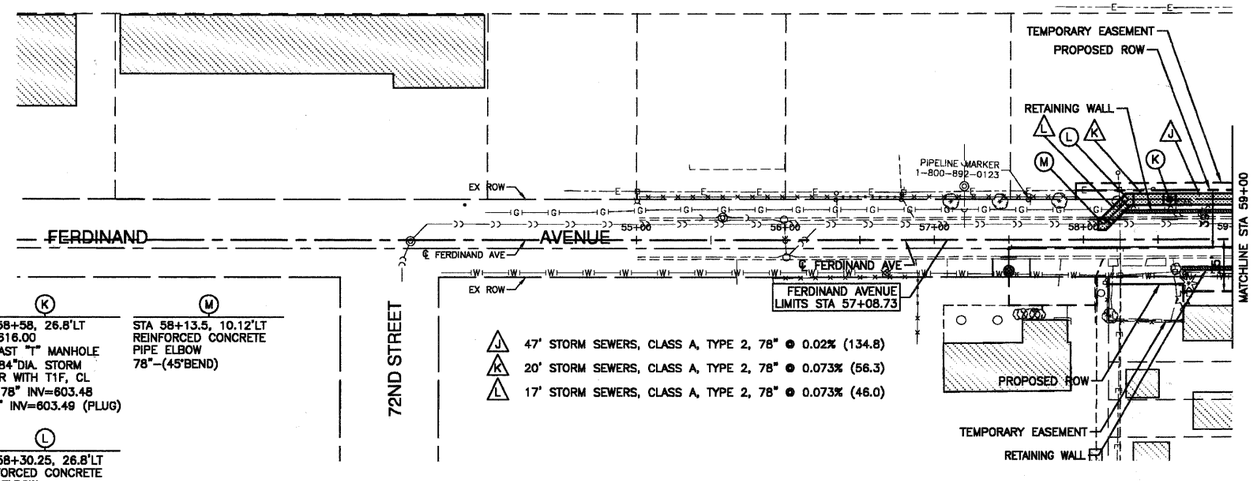

PROPOSED IMPROVEMENT

NOTES:

1. ALL RIM ELEVATIONS OF STRUCTURES IN THE PROPOSED CURB LINE ARE GIVEN TO THE EDGE OF PAVEMENT. ALL OTHER RIM ELEVATIONS ARE GIVEN TO THE CENTER OF STRUCTURES. ALL CALLOUTS REFERENCE THE CENTERLINE OF CONSTRUCTION OF 71ST STREET.
2. (X.X) – DENOTES CUBIC YARDS OF TRENCH BACKFILL.
3. DIRECT CONNECTIONS OF STORM SEWERS WILL NOT BE PAID FOR SEPARATELY BUT SHALL BE INCLUDED IN THE COST OF THE STORM SEWER.

BENCH MARK: BVW249

SQUARE CUT ON N CONC BASE OF RR SIGNAL MAST ARM BASE ON S ROW OF 71ST STREET ½ MILE WEST OF HARLEM AVENUE ELEVATION=620.57

FILE NAME = 08853-PLPR-01 - P03	USER NAME =	DESIGNED – PKB	REVISED –
		CHECKED – PKB	REVISED –
	PLOT SCALE =	DRAWN – PS	REVISED –
	PLOT DATE = 12/23/10	CHECKED – AG	REVISED –

STATE OF ILLINOIS
DEPARTMENT OF TRANSPORTATION

71ST STREET

STORM SEWER PLAN - 78"

SCALE: H 1"=50' V 1"=5' | SHEET NO. 46 OF 209 SHEETS | STA. 57+08.73 TO STA. 59+00

F.A.U. RTE.	SECTION	COUNTY	TOTAL SHEETS	SHEET NO.
1537	06-00050-00-GS	COOK	209	46
		CONTRACT NO. 63556		
FED. ROAD DIST. NO. 1	ILLINOIS	FED. AID PROJECT CRE-9003(709)		