EROSION CONTROL SCHEDULE

Sheet	EROSION CONTROL BLANKET (SQ YD)	SODDING, SALT TOLERANT (SQ YD)	TEMPORARY EROSION CONTROL SEEDING (POUND)	PERIMETER EROSION BARRIER (FT)	INLET FILTER (EACH)	PIPE PROTECTION (EACH)
	25100630	25200110	28000250	28000400	28000500	
1	6,293	6,293	450	3,100	36	1
2	4,599	4,599	300	2,150	28	0
TOTAL	10,892	10,892	750	5,250	64	1

EROSION CONTROL LEGEND

- INLET FILTER
- PIPE PROTECTION
- PERIMETER EROSION BARRIER
- TEMPORARY EROSION CONTROL SEEDING
- EROSION CONTROL BLANKET

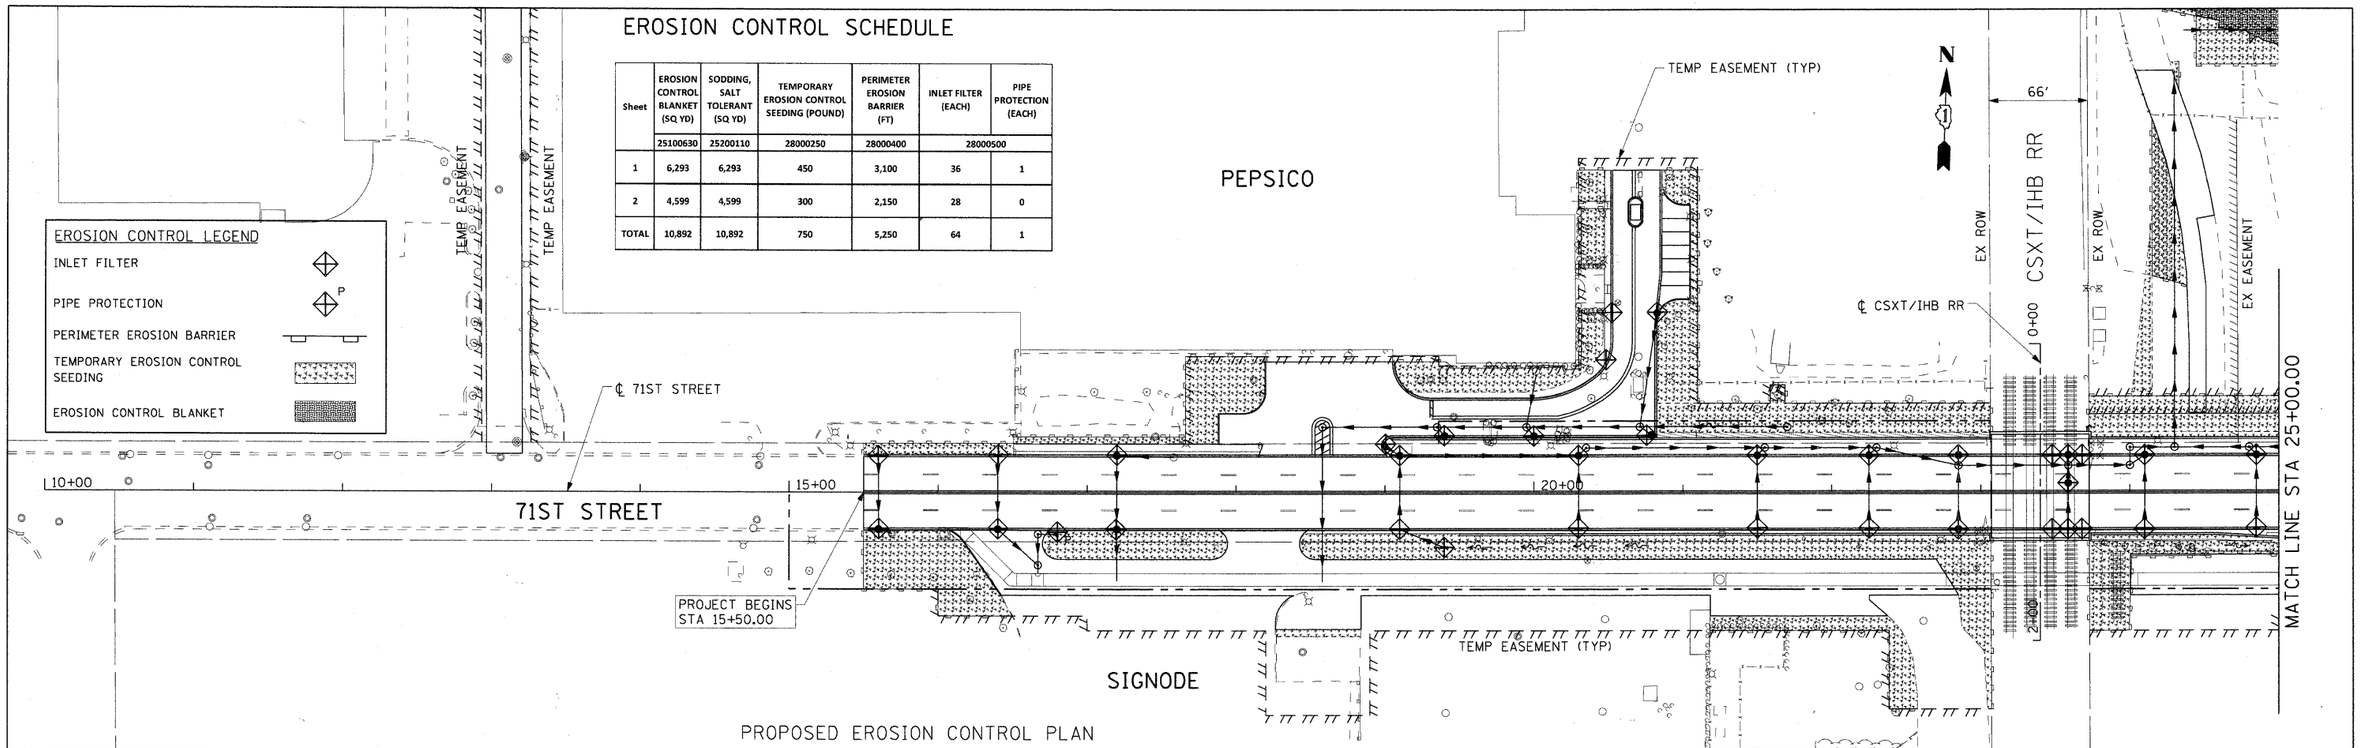

PROPOSED EROSION CONTROL PLAN

LANDSCAPING SCHEDULE

Sheet	TEMPORARY FENCE (FOOT)	TREE TRUNK PROTECTION (EACH)	SUPPLEMENTAL WATERING (UNIT)	TOP SOIL FURNISH AND PLACE, 4" (SQ YD)
	20101000	20101100	20101700	21101615
1	1250	23	63	6293
2	250	2	51	5079
TOTAL	1,500	25	114	11,372

LEGEND:

- FURNISHING AND PLACING TOPSOIL, 4" SODDING, SALT TOLERANT EROSION CONTROL BLANKET FERTILIZERS
- TREE PROTECTION
- PROPOSED TREE (WITH SPECIES DESIGNATION) XX
- PROPOSED SHRUB (WITH SPECIES DESIGNATION) XX

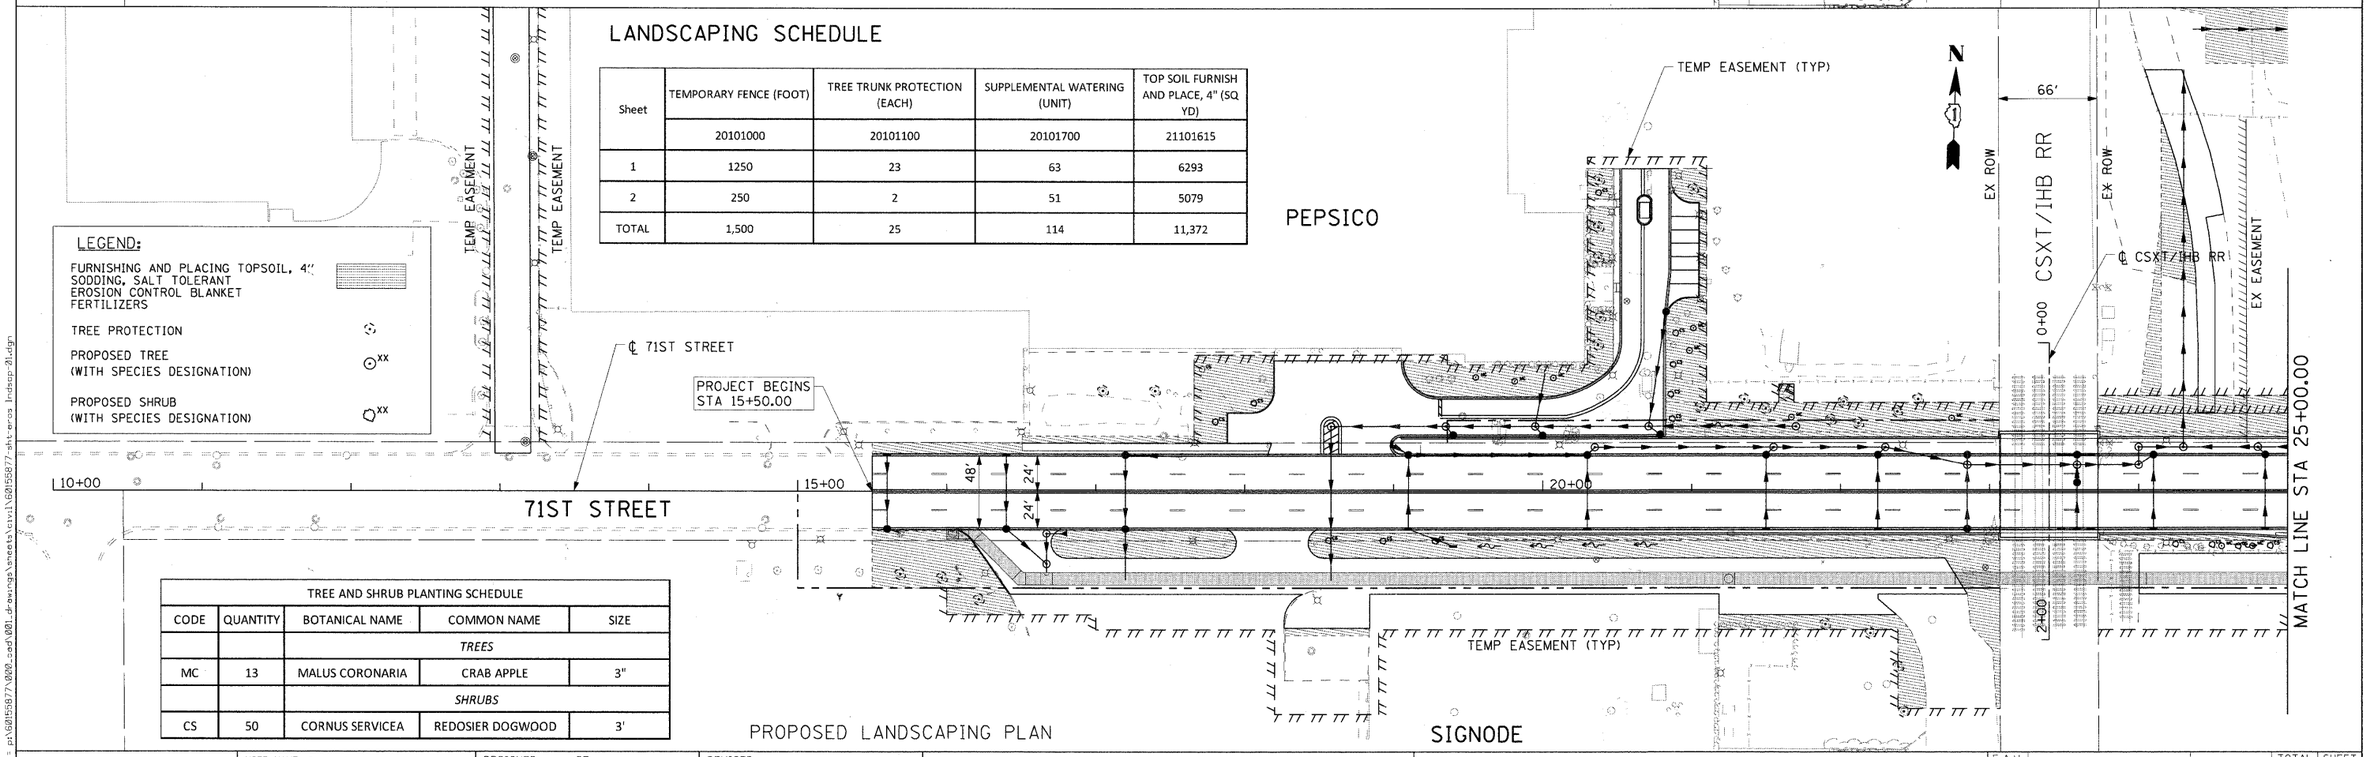

TREE AND SHRUB PLANTING SCHEDULE				
CODE	QUANTITY	BOTANICAL NAME	COMMON NAME	SIZE
		TREES		
MC	13	MALUS CORONARIA	CRAB APPLE	3"
		SHRUBS		
CS	50	CORNUS SERVICEA	REDOSIER DOGWOOD	3'

PROPOSED LANDSCAPING PLAN

FILE NAME = p:\60155877\000_cad\001_drawings\sheets\civil\60155877-sht-eros_landscp-01.dgn

AECOM

USER NAME = manny	DESIGNED - ST	REVISED -
PLOT SCALE = 50.000 ' / IN.	DRAWN - ST	REVISED -
PLOT DATE = 1/6/2011	CHECKED - TJW	REVISED -
	DATE - JANUARY 7, 2010	REVISED -

STATE OF ILLINOIS
DEPARTMENT OF TRANSPORTATION

PROPOSED EROSION CONTROL AND LANDSCAPING PLANS

SCALE: 1"=50' | SHEET NO. 1 OF 3 SHEETS | STA 15+50.00 TO STA 25+00.00

F.A.U. RTE.	SECTION	COUNTY	TOTAL SHEETS	SHEET NO.
1537	06-00050-00-GS	COOK	209	76
		CONTRACT NO. 63556		
FED. ROAD DIST. NO. 1	ILLINOIS	FED. AID PROJECT CRE-9003(709)		