FOUNDATION BILL OF MATERIAL – GENERATOR		
ITEM	QUANTITY	DESCRIPTION
CONCRETE	3.1 CU YDS	3000 PSI CONCRETE
REINFORCING STEEL	222 LF(148.3 LBS)	NO. 4 BARS ASTM A615 (GR40) DEFORMED
AGGREGATE	1.0 CU YDS	FA 1 AGGREGATE

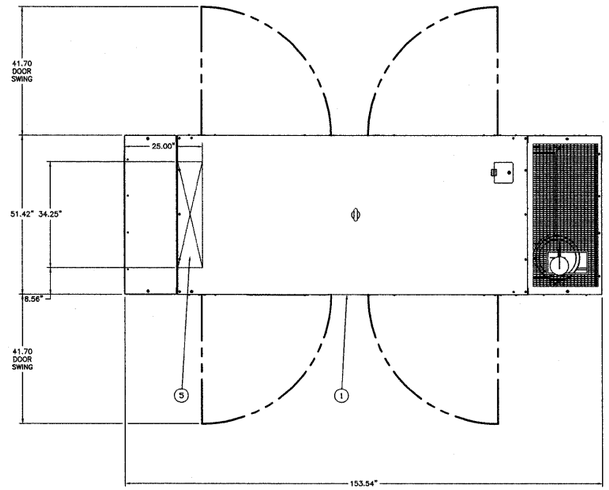

ITEM	DESCRIPTION
1	SOUND ATTENUATED ENCLOSURE
2	FCUL2 – 24 HOUR UL–142 FUEL TANKBASE
3	VIEWING WINDOW FOR EMCP 3 CONTROL PANEL
4	EXHAUST OUTLET WITH RAIN CAP
5	ELECTRICAL STUB–UP AREA 34.25" WIDE x 8.00" DEEP
6	CUSTOMER MOUNTING HOLES .53" x .94" SLOTTED HOLES – 4 HOLES PER SIDE
7	LIFTING EYES 2.17"ø HOLES – 2 LIFTING EYES PER SIDE

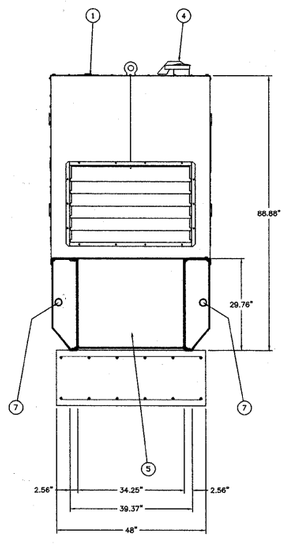

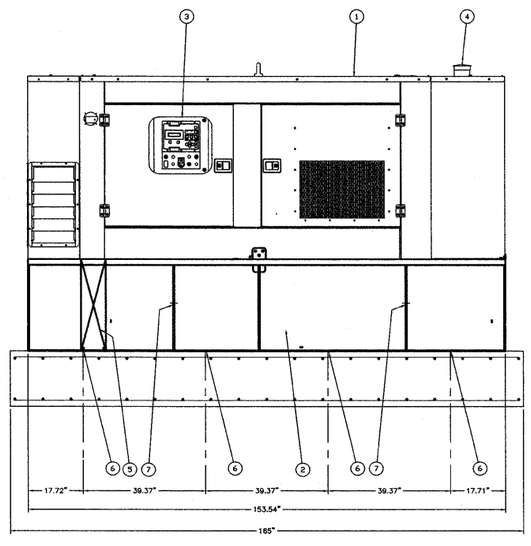

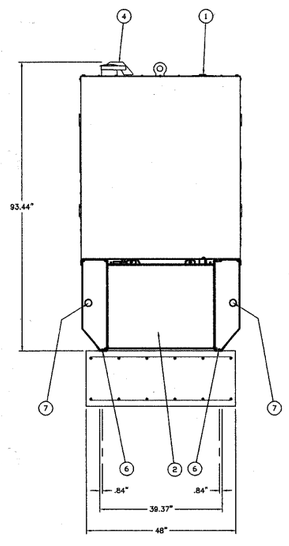

FILE NAME = 09353_02-PLAN-03 - P01	USER NAME =	DESIGNED – PKB	REVISED – REL - 01-14-11	STATE OF ILLINOIS DEPARTMENT OF TRANSPORTATION	71ST STREET LIFT STATION EMERGENCY GENERATOR			F.A.U. RTE. 1537	SECTION 06-00050-00-GS	COUNTY COOK	TOTAL SHEETS 209	SHEET NO. 93
		CHECKED – PKB	REVISED –							CONTRACT NO. 63556		
	PLOT SCALE =	DRAWN – PS	REVISED –		SCALE: 1/2" = 1'	SHEET NO. 93 OF 209 SHEETS	STA. TO STA.	FED. ROAD DIST. NO. 1	ILLINOIS	FED. AID PROJECT CRE-9003(709)		
	PLOT DATE = 12/23/10	CHECKED – AG	REVISED –									

ST SAVED BY: RGONDEK ON 1/14/11