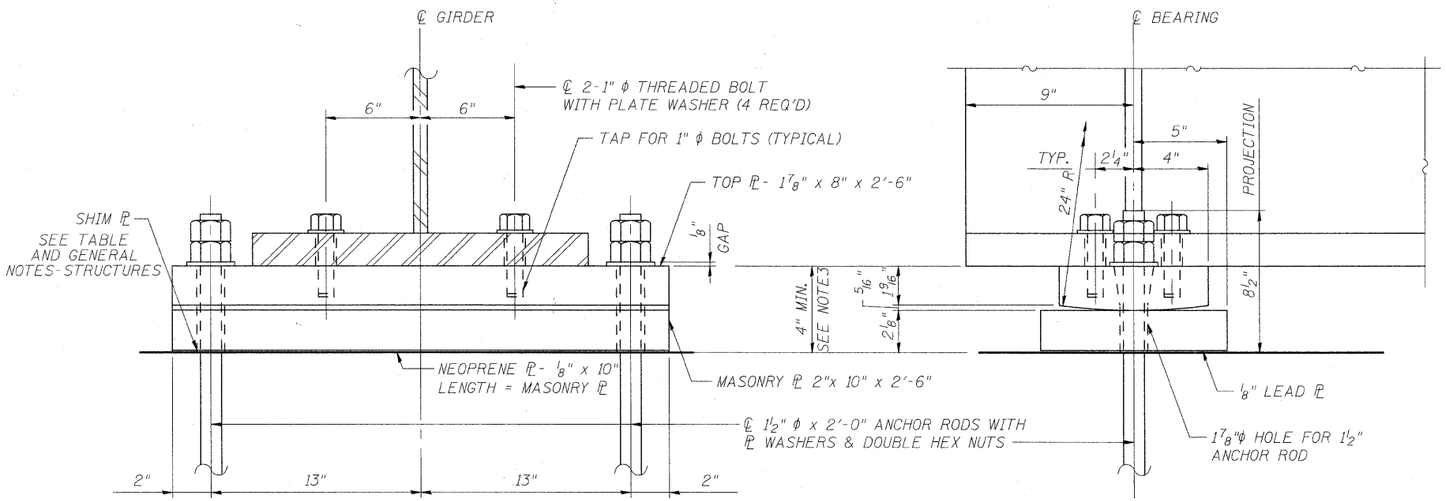

END VIEW

SIDE VIEW

FIXED BEARING DETAILS - NORTH ABUTMENT

(INCLUDED IN FURNISHING AND ERECT STRUCTURAL STEEL)

TABLE FOR REQUIRED SHIM ℙ BOTH ABUTMENTS	
GIRDER	ℙ THICKNESS

NOTE :

REQUIRED SHIM PLATES SHALL BE A SINGLE PLATE, NOT MULTI LAYERED, INCLUDED IN "FURNISH AND ERECT STRUCTURAL STEEL.

FILE NAME = P:\60155877\002_CAD\001 Drawings\Sheets\Structural\016-7721_IDOT_sht14_Bearing Fixed.dgn

AECOM

USER NAME = dabezicd	DESIGNED - BMR	REVISED -
PLOT SCALE = Ø:1 '1' / IN.	DRAWN - COM	REVISED -
PLOT DATE = 1/21/2011	CHECKED - DD	REVISED -
	DATE - 11/23/2010	REVISED -

STATE OF ILLINOIS
DEPARTMENT OF TRANSPORTATION

FIXED BEARING DETAILS
STRUCTURE NO. 016-7721

SCALE: NONE | SHEET NO. 14 OF 61 SHEETS | STA. | TO STA.

F.A.U. RTE.	SECTION	COUNTY	TOTAL SHEETS	SHEET NO.
1537	06-00050-00-GS	COOK	209	108
		CONTRACT NO. 63556		
FED. ROAD DIST. NO. 1	ILLINOIS	FED. AID PROJECT CRE-9003(709)		