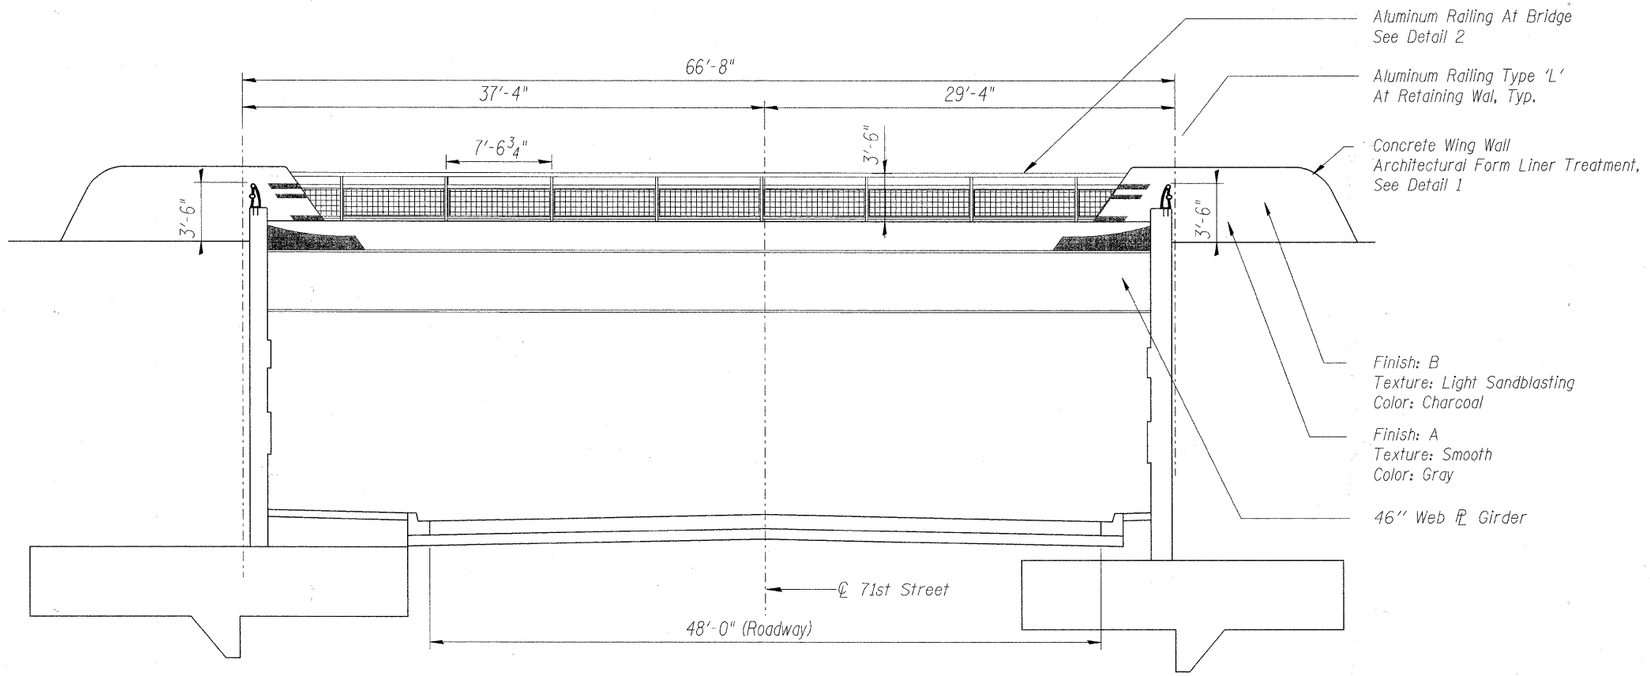

SECTION A

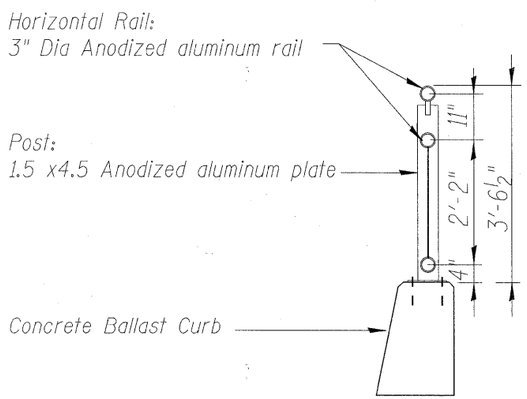

DETAIL 2
Bridge Railing

FILE NAME = P:\60155877\002_CAD\002_Drawings\Sheets\Architectural\A_164_BridgeElev.dgn

AECOM

USER NAME = ristovskam	DESIGNED - DD	REVISED -
PLOT SCALE = 01.0000 '/ IN.	DRAWN - DD	REVISED -
PLOT DATE = 1/21/2011	CHECKED - EJO	REVISED -
	DATE - 10/11/2010	REVISED -

STATE OF ILLINOIS
DEPARTMENT OF TRANSPORTATION

ARCHITECTURAL TREATMENT-BRIDGE ELEVATION
FORM LINERS and RAILING DETAILS

SCALE: | SHEET NO. 3 OF 20 SHEETS | STA. | TO STA.

F.A.U. RTE.	SECTION	COUNTY	TOTAL SHEETS	SHEET NO.
1537	06-00050-00-GS	COOK	209	164
		CONTRACT NO. 63556		
	ILLINOIS	FED. AID PROJECT		