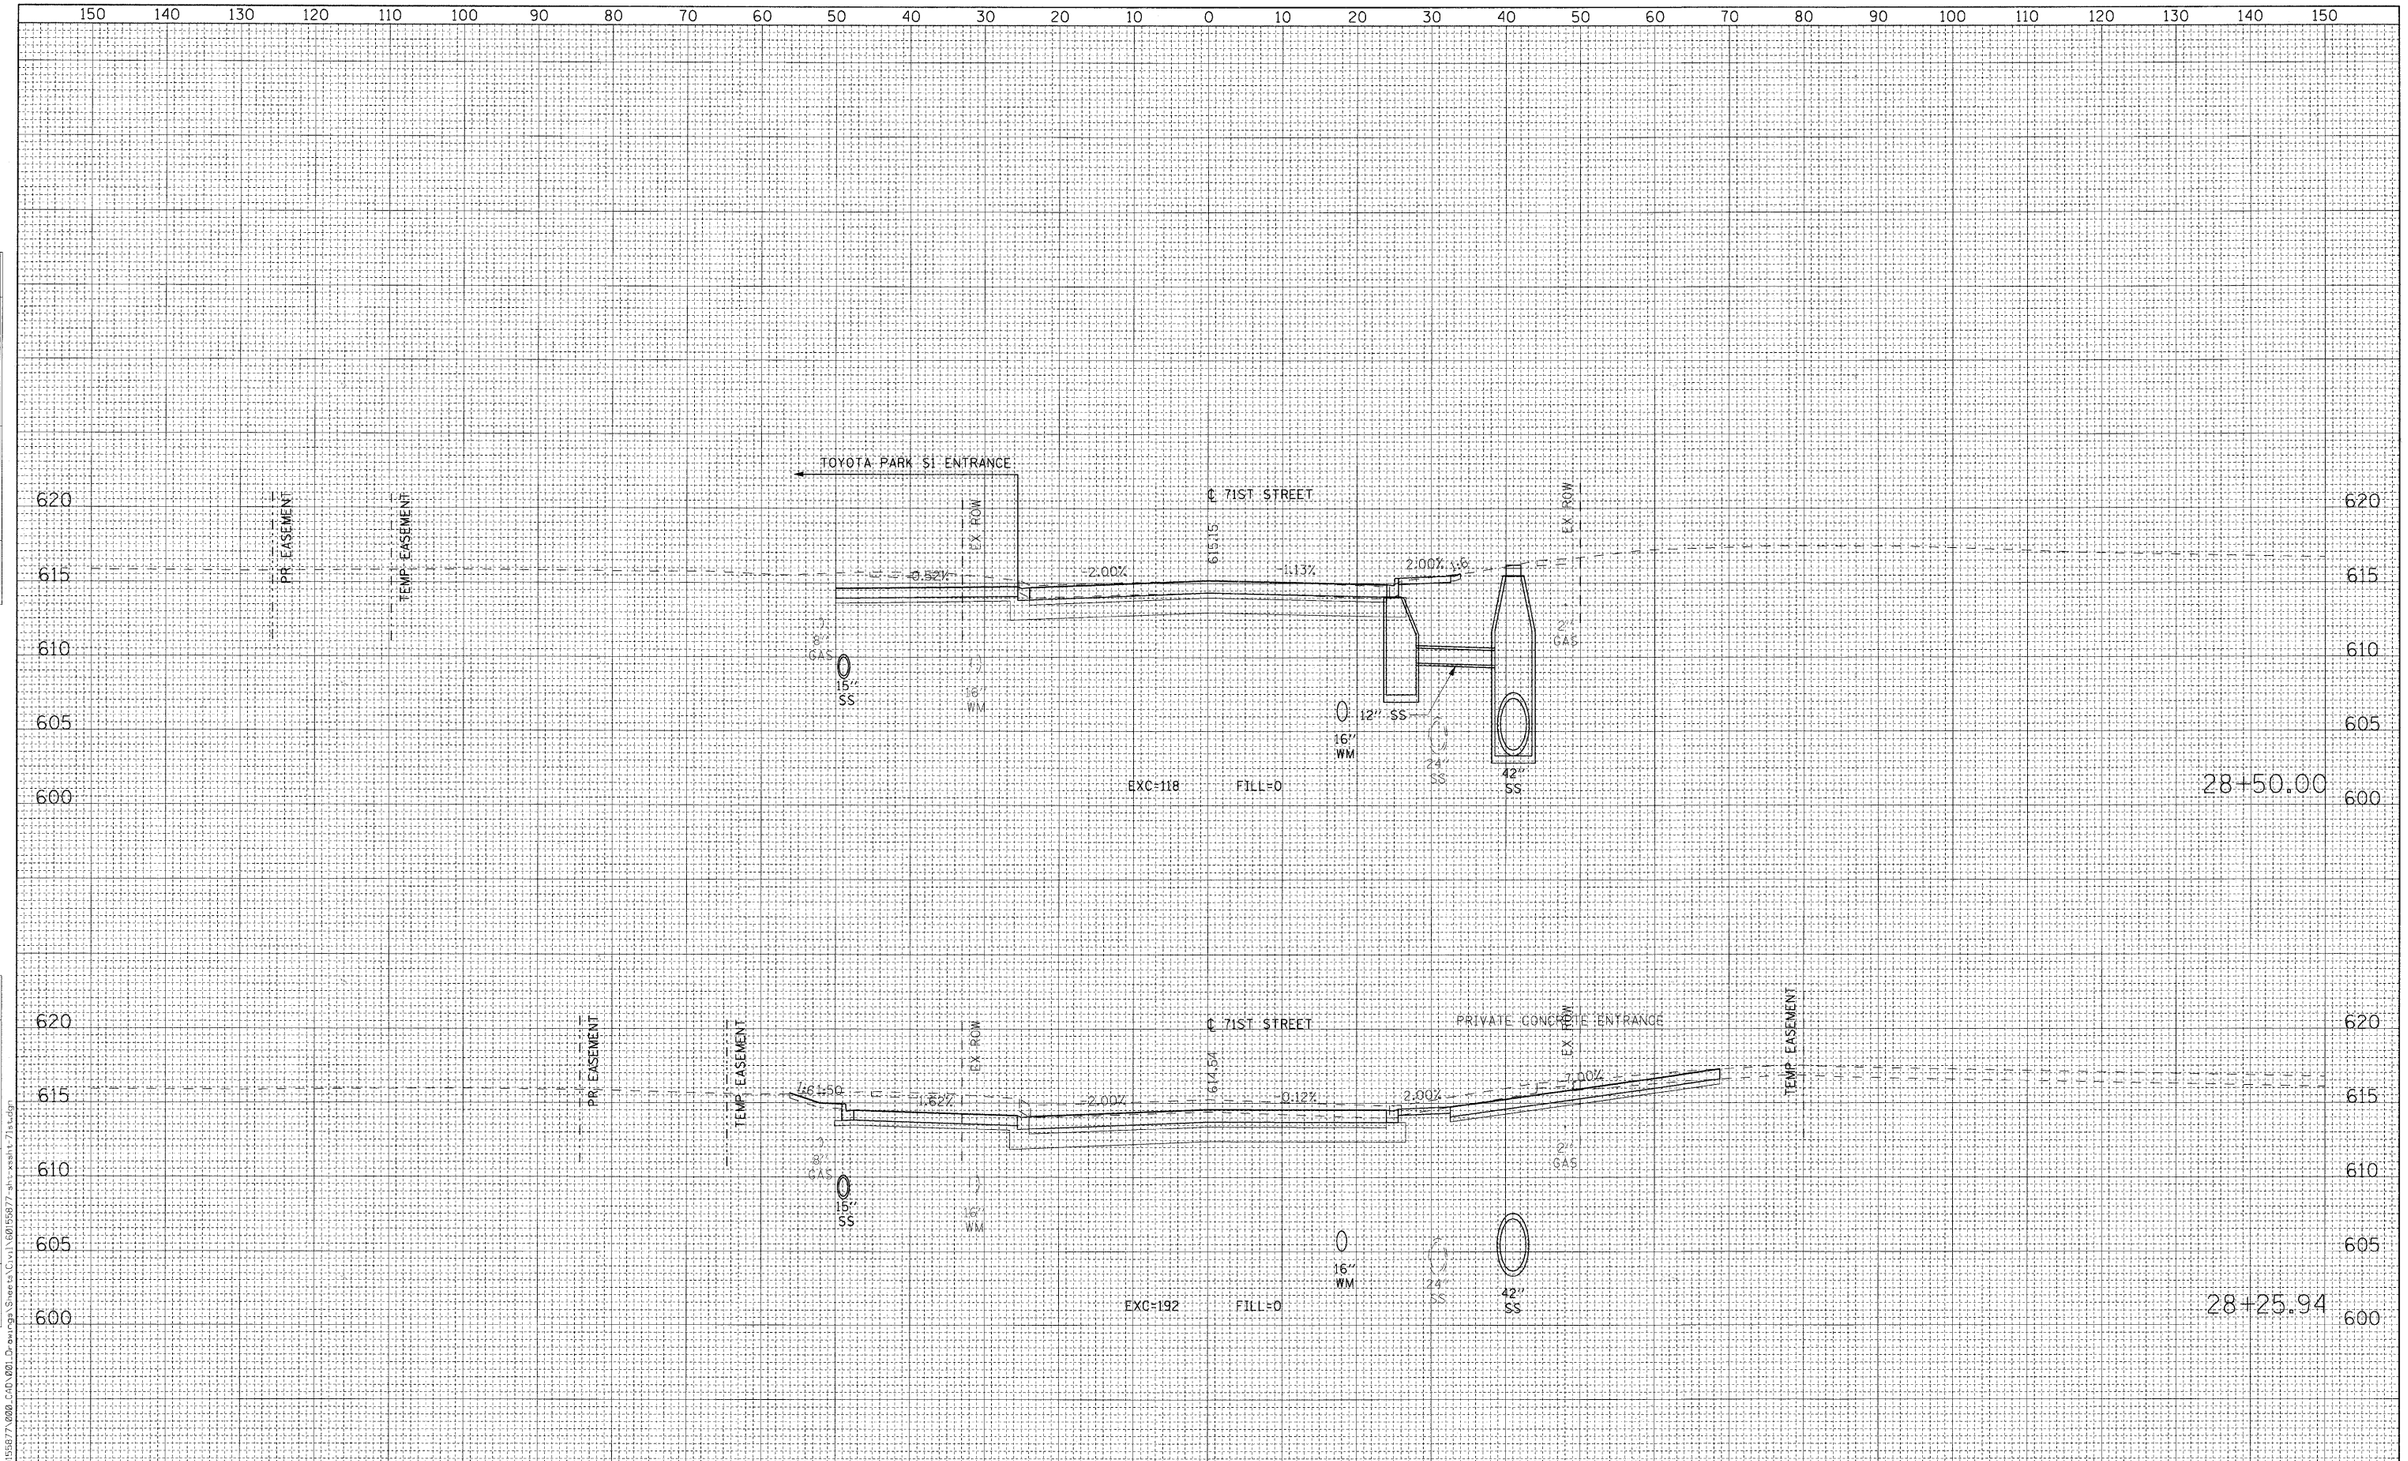

FINAL SURVEY — NOTE BOOK — NO.
SURVEYED — BY — DATE
PLOTTED
TEMPLATE
AREAS
AREAS CHECKED

ORIGINAL SURVEY — NOTE BOOK — NO.
SURVEYED — BY — DATE
PLOTTED
TEMPLATE
AREAS
AREAS CHECKED

FILE NAME = P:\60155877.000.CAD.001.Drawings\Sheets\Civil\60155877-shxsht-71st.dgn

AECOM

USER NAME = holmann	DESIGNED - NJH	REVISED -
PLOT SCALE = 10.000 ' / IN.	DRAWN - NJH	REVISED -
PLOT DATE = 1/6/2011	CHECKED - TJW	REVISED -
	DATE - DECEMBER 12, 2010	REVISED -

STATE OF ILLINOIS
DEPARTMENT OF TRANSPORTATION

CROSS SECTIONS – 71ST STREET

H: 1"=10', V: 1"=5' SHEET NO. 16 OF 20 SHEETS STA. 28+25.94 TO STA. 28+50.00

F.A.U. RTE.	SECTION	COUNTY	TOTAL SHEETS	SHEET NO.
1537	06-00050-00-GA	COOK	209	197
		CONTRACT NO. 63556		
	ILLINOIS FED. AID PROJECT			