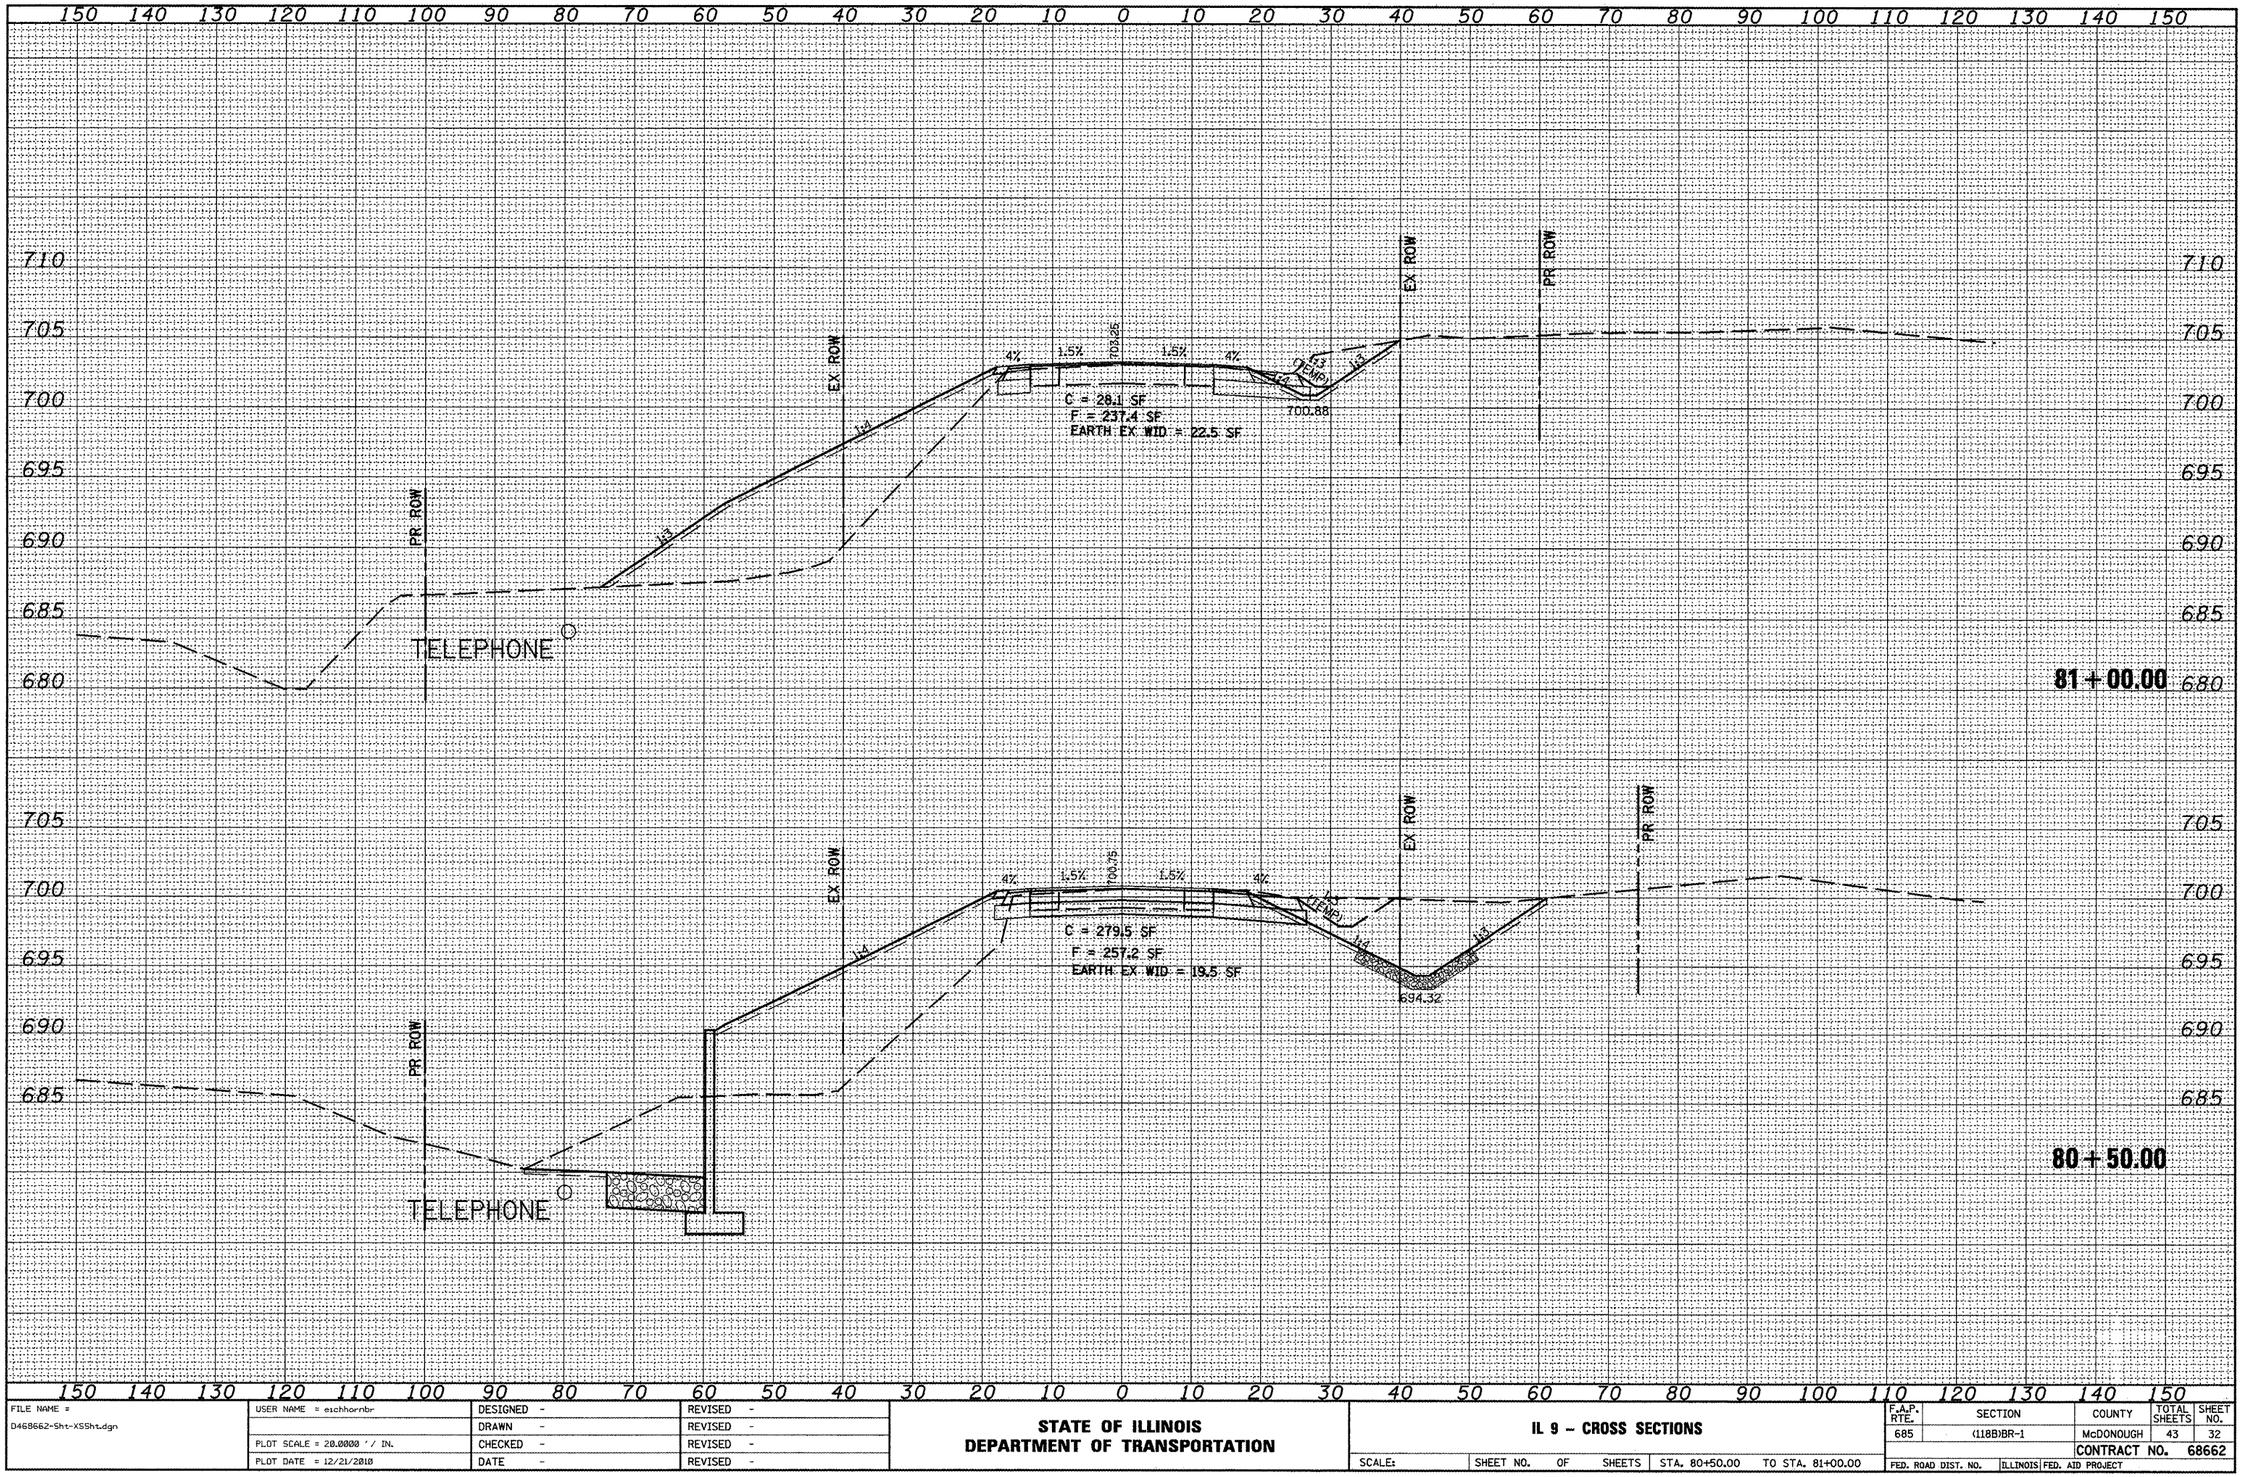

FILE NAME = D468662-Sht-XSSht.dgn	USER NAME = eichhornbr	DESIGNED -	REVISED -	STATE OF ILLINOIS DEPARTMENT OF TRANSPORTATION	IL 9 - CROSS SECTIONS	F.A.P. RTE.	SECTION	COUNTY	TOTAL SHEETS	SHEET NO.
		DRAWN -	REVISED -			685	(118B)BR-1	McDONOUGH	43	32
	PLOT SCALE = 20.0000 ' / IN.	CHECKED -	REVISED -					CONTRACT NO. 68662		
	PLOT DATE = 12/21/2010	DATE -	REVISED -		SCALE: SHEET NO. OF SHEETS STA. 80+50.00 TO STA. 81+00.00	FED. ROAD DIST. NO.	ILLINOIS	FED. AID PROJECT		