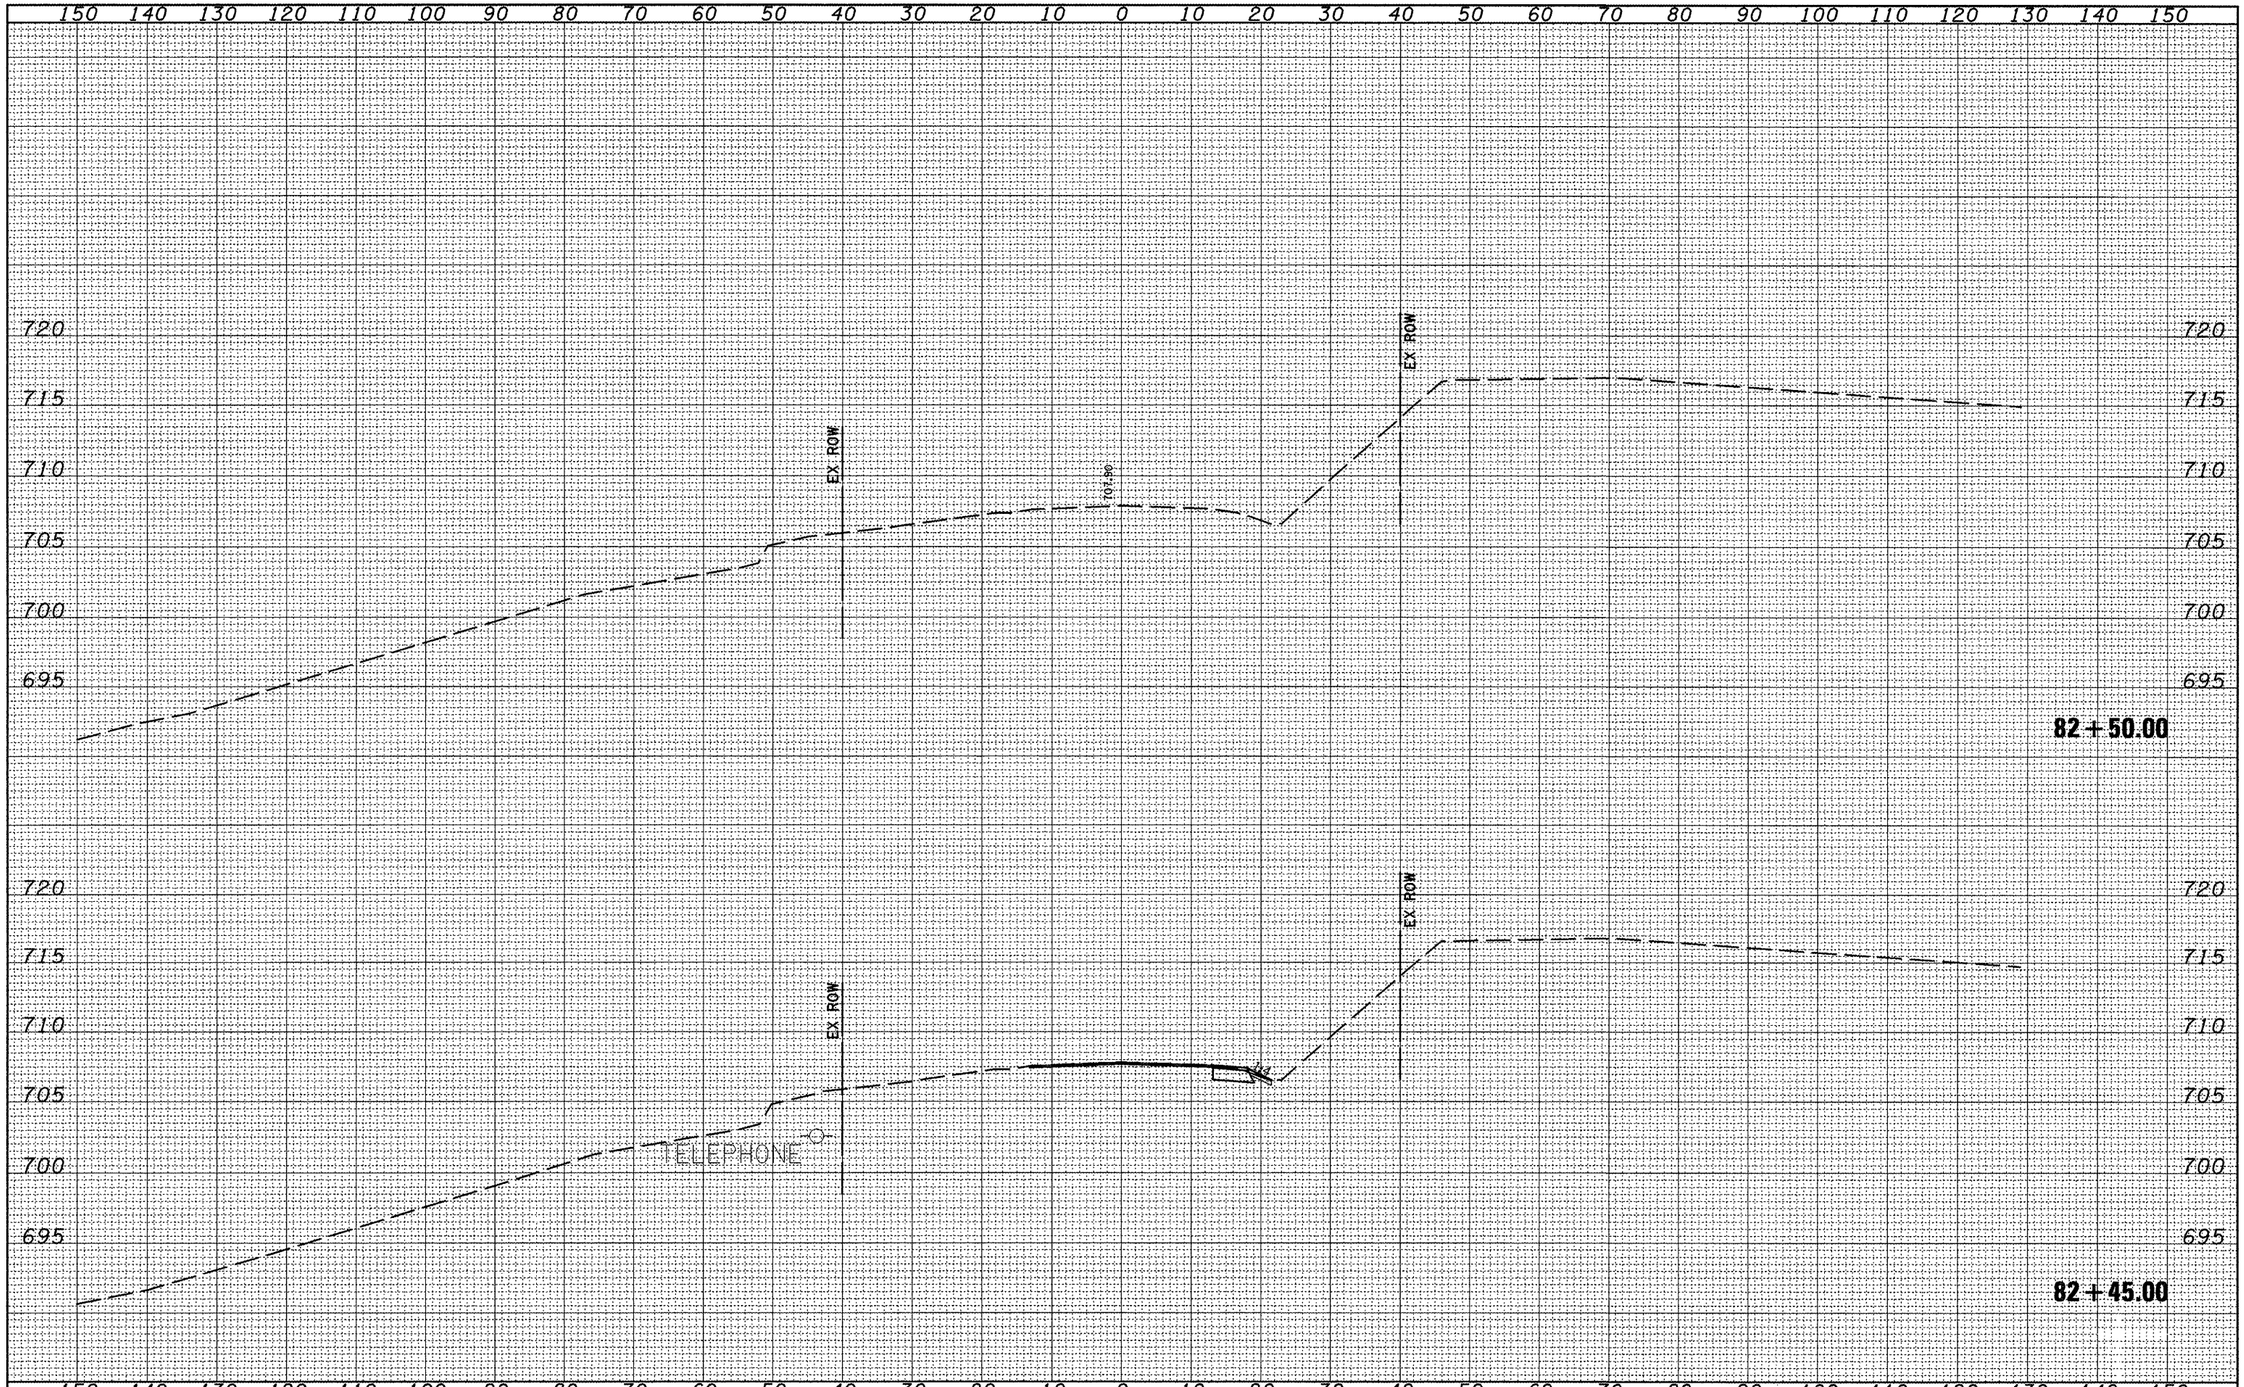

FILE NAME = D468662-Sht-XSSht.dgn	USER NAME = eichhornbr	DESIGNED -	REVISED -
		DRAWN -	REVISED -
	PLOT SCALE = 20.0000 ' / IN.	CHECKED -	REVISED -
	PLOT DATE = 12/21/2010	DATE -	REVISED -

STATE OF ILLINOIS
DEPARTMENT OF TRANSPORTATION

IL 9 - CROSS SECTIONS

SCALE: | SHEET NO. OF SHEETS | STA. 82+45.00 TO STA.82+50.00

F.A.P. RTE.	SECTION	COUNTY	TOTAL SHEETS	SHEET NO.
685	(118B)BR-1	McDONOUGH	43	34

CONTRACT NO. 68662

FED. ROAD DIST. NO. | ILLINOIS | FED. AID PROJECT