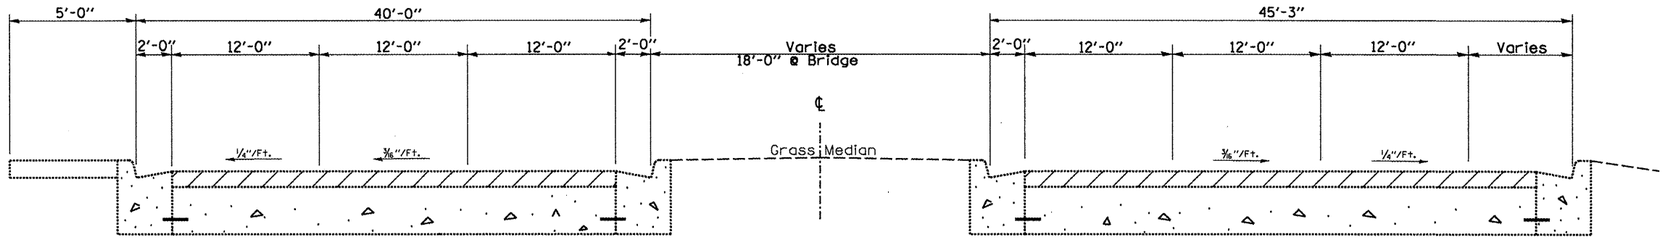

EXISTING ROADWAY SECTION

(East of Bridge)

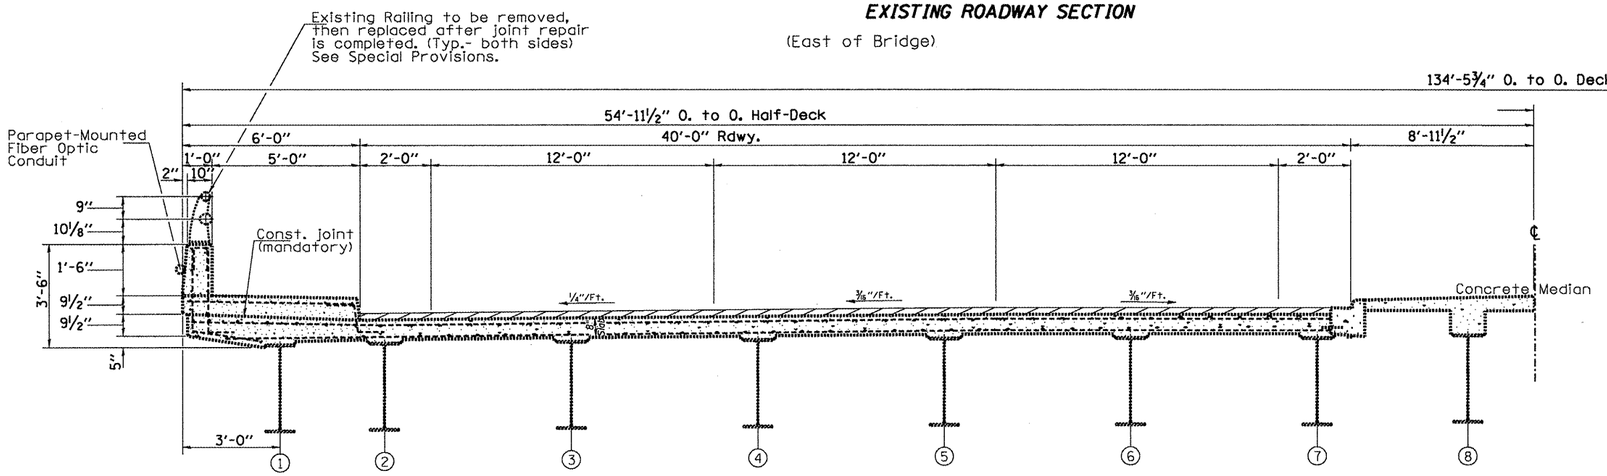

WB. ROADWAY AT EAST JOINT

(Looking East)

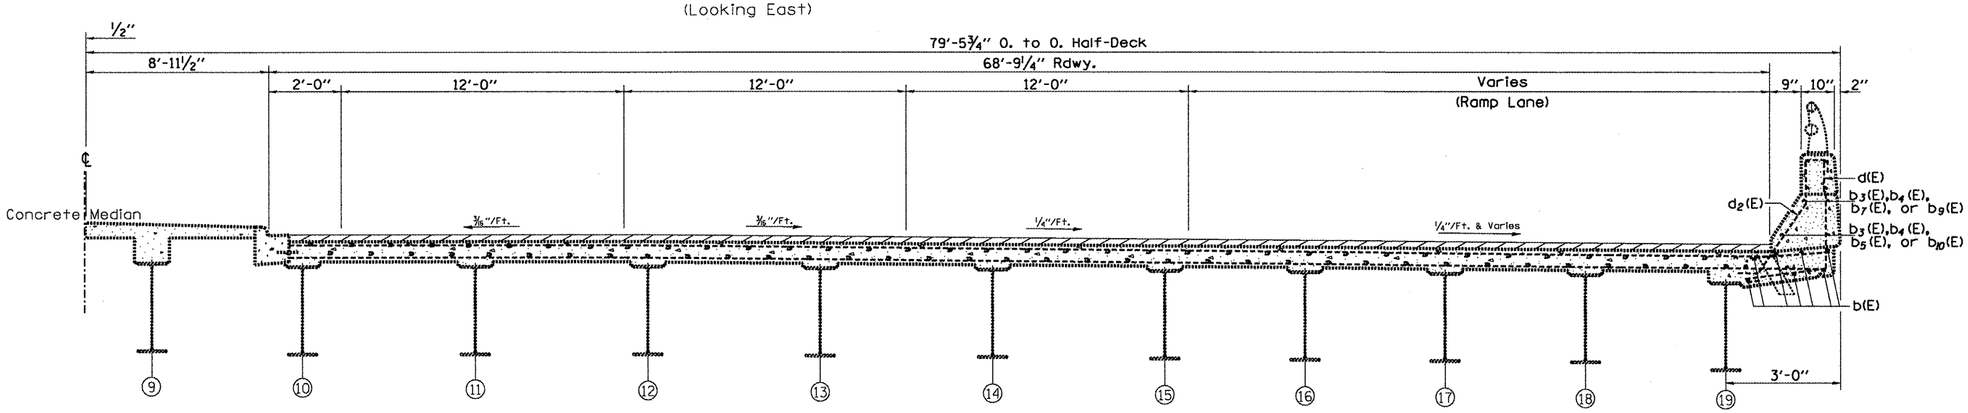

EB. ROADWAY AT EAST JOINT

(Looking East)

FILE NAME = SN072-0134 US24ovrKickapooCrk..dgn	USER NAME = jonesc	DESIGNED - C JONES	REVISED -	**STATE OF ILLINOIS DEPARTMENT OF TRANSPORTATION**	**TYPICAL SECTION STRUCTURE NO. 072-0134**
		DRAWN - C JONES	REVISED -		
	PLOT SCALE = 103.7051 ' / IN.	CHECKED - ---	REVISED -		SCALE: _____ SHEET NO. __ OF ___ SHEETS STA. _____ TO STA. _____
	PLOT DATE = 1/7/2011	DATE - 10/20/2010	REVISED -		

F.A.P. RTE.	SECTION	COUNTY	TOTAL SHEETS	SHEET NO.
317	(48BI)-1	PEORIA	26	4
	N.Abut. Rehab, Brgs./Jt. Repl.	CONTRACT NO. 68995		
	ILLINOIS FED. AID PROJECT			

S:/GEN/DRAFT/STD&PLNS/SQUAD BRIDGES/BRIDGE CONTRACTS/JOINTS/68995 SN072-0134/SN072-0134 US24ovrKickapooCrk.dgn