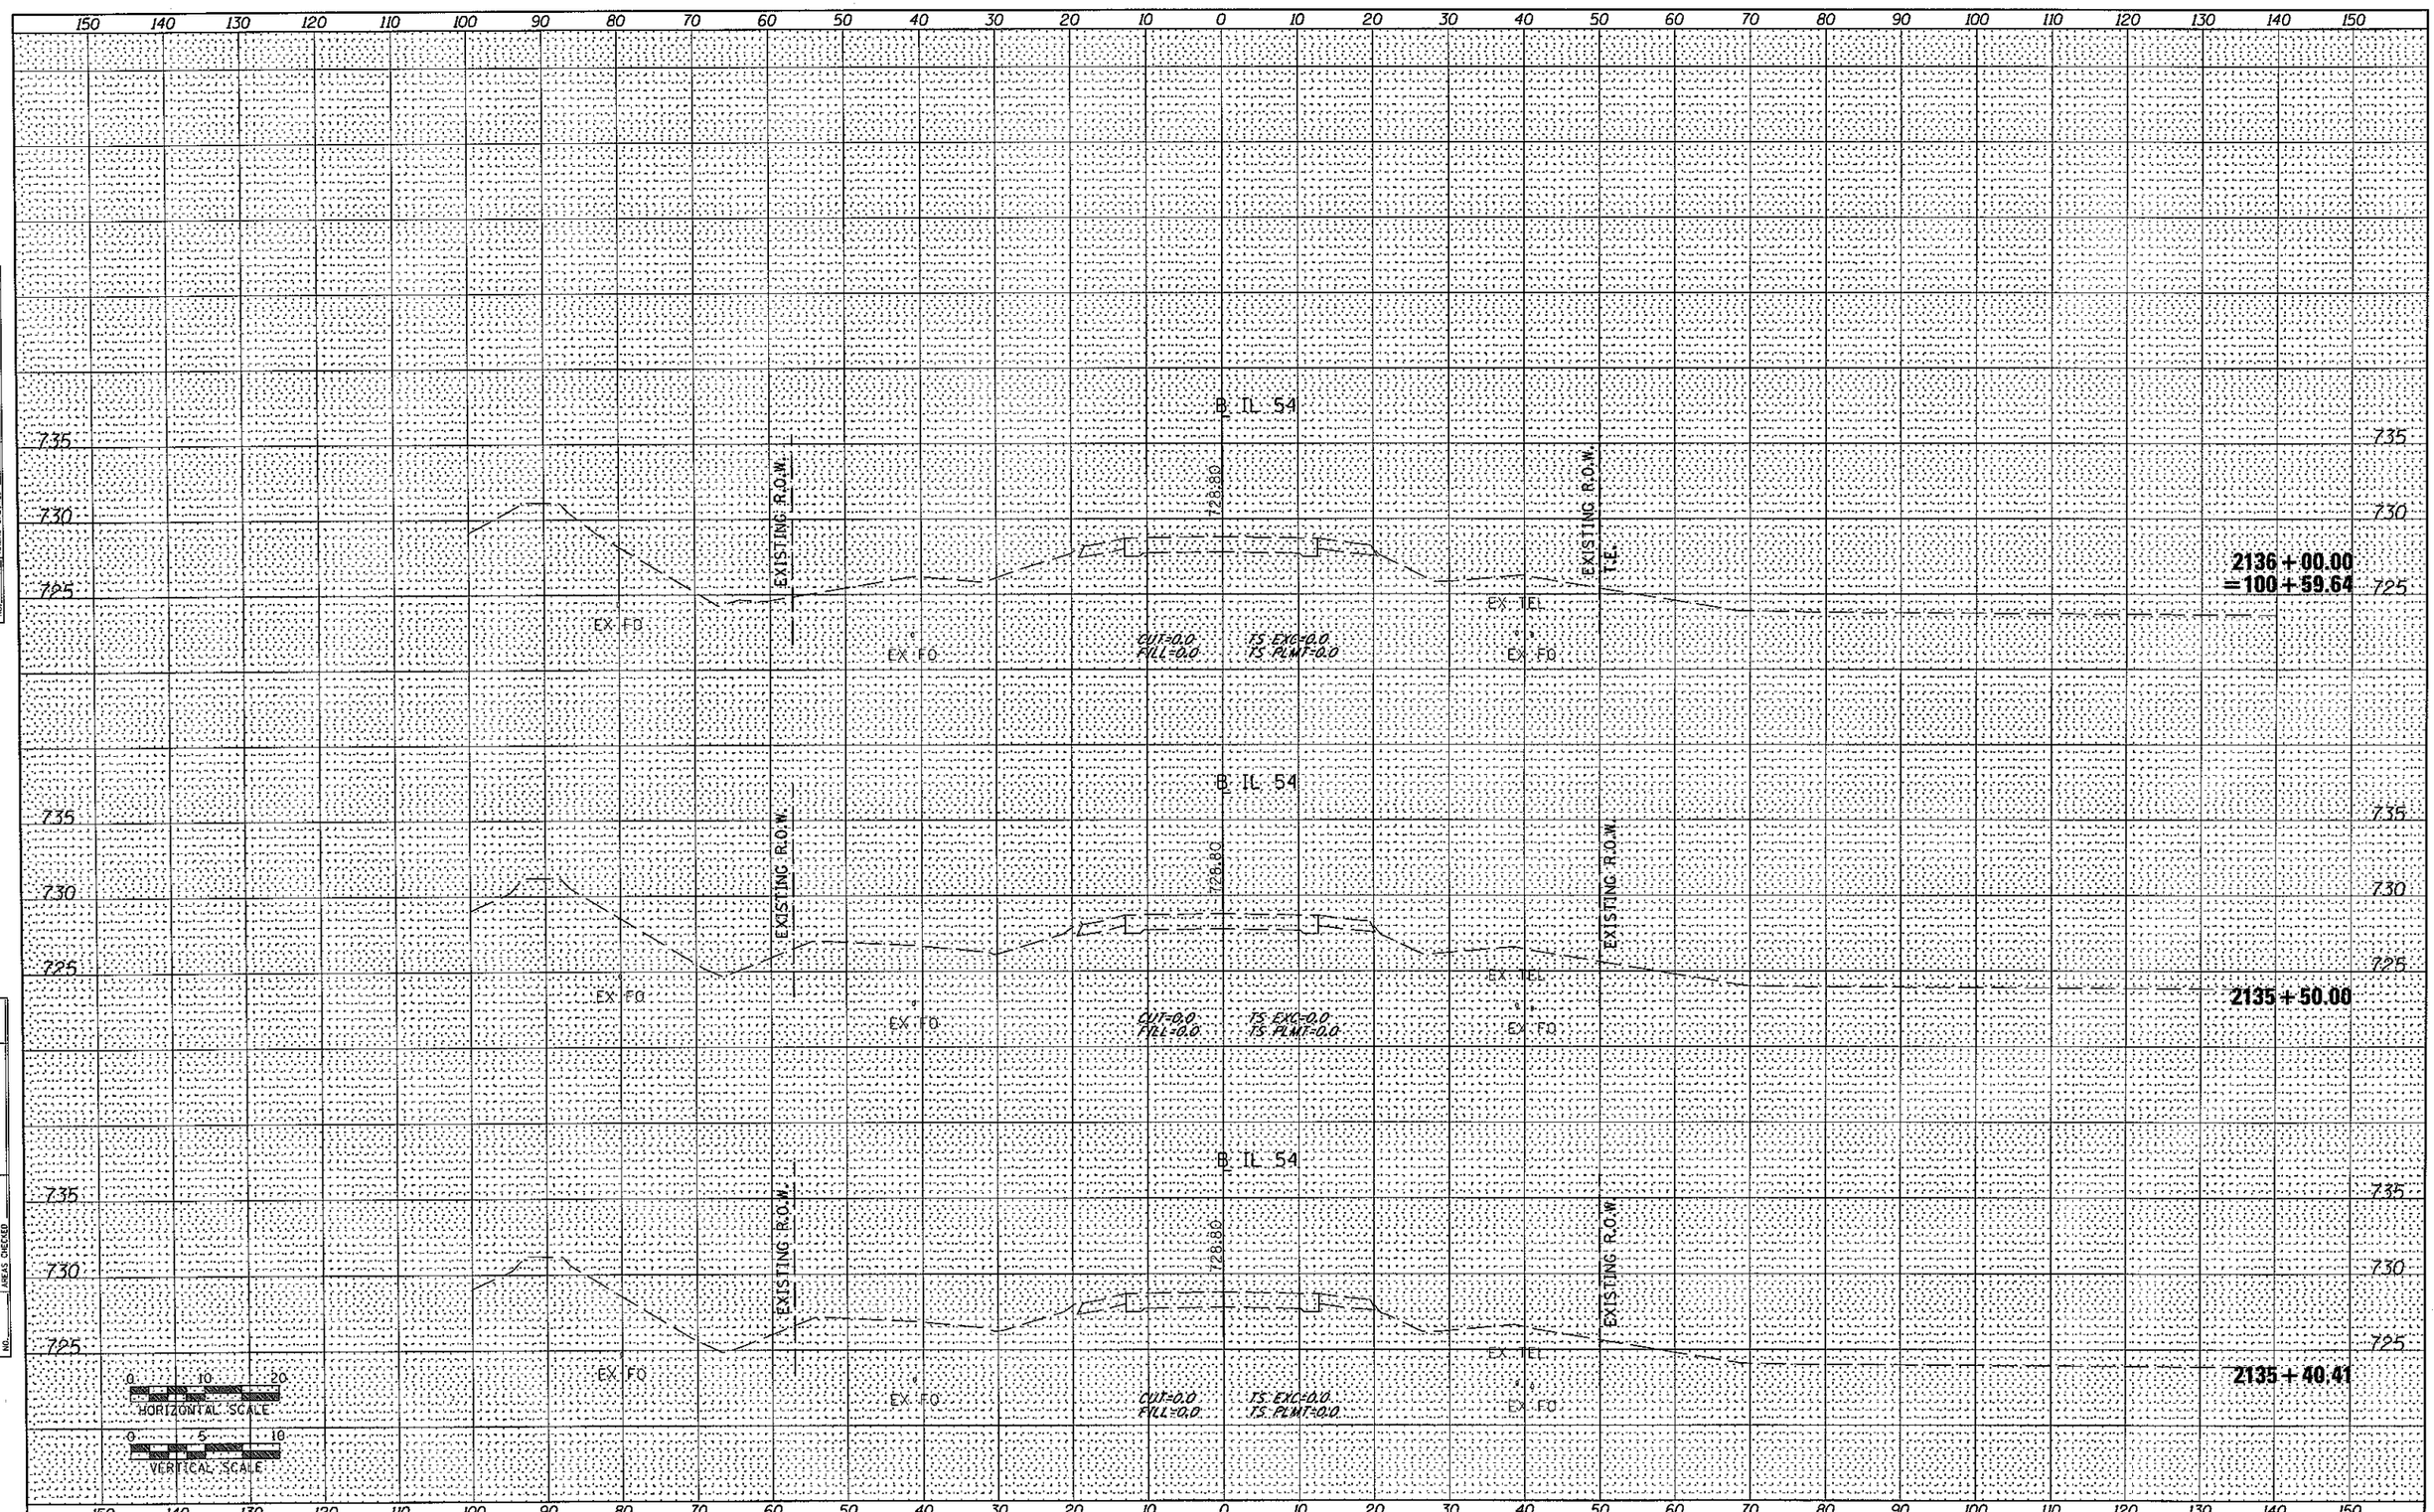

FINAL SURVEY — SURVEYED, PLOTTED, TEMPLATE, AREAS, AREAS CHECKED — NOTE BOOK — NO. — BY — DATE

ORIGINAL SURVEY — SURVEYED, PLOTTED, TEMPLATE, AREAS, AREAS CHECKED — NOTE BOOK — NO. — BY — DATE

FILE NAME = D570271-sht-xssht-final grading.dgn	USER NAME = wilexis	DESIGNED -	REVISED -
		DRAWN -	REVISED -
	PLOT SCALE = 20.0000 ' / IN.	CHECKED -	REVISED -
	PLOT DATE = 12/1/2010	DATE -	REVISED -

STATE OF ILLINOIS
DEPARTMENT OF TRANSPORTATION

IL 54 OVER COON CREEK FINAL GRADING CROSS SECTIONS

SCALE: | SHEET NO. OF SHEETS | STA. 2135+40.41 TO STA. 2136+00.00

F.A.P. RTE.	SECTION	COUNTY	TOTAL SHEETS	SHEET NO.
71	(158-1)BR-1	DEWITT	76	52
		CONTRACT NO. 70271		
	ILLINOIS FED. AID PROJECT			

...\D570271-sht-xssht-final grading.dgn 12/1/2010 1:34:11 PM