| FINAL SURVEY | BY | DATE |
|---|---|---|
| SURVEYED | | |
| PLOTTED | | |
| NOTE BOOK | TEMPLATE | |
| NO. | AREAS | AREAS CHECKED |

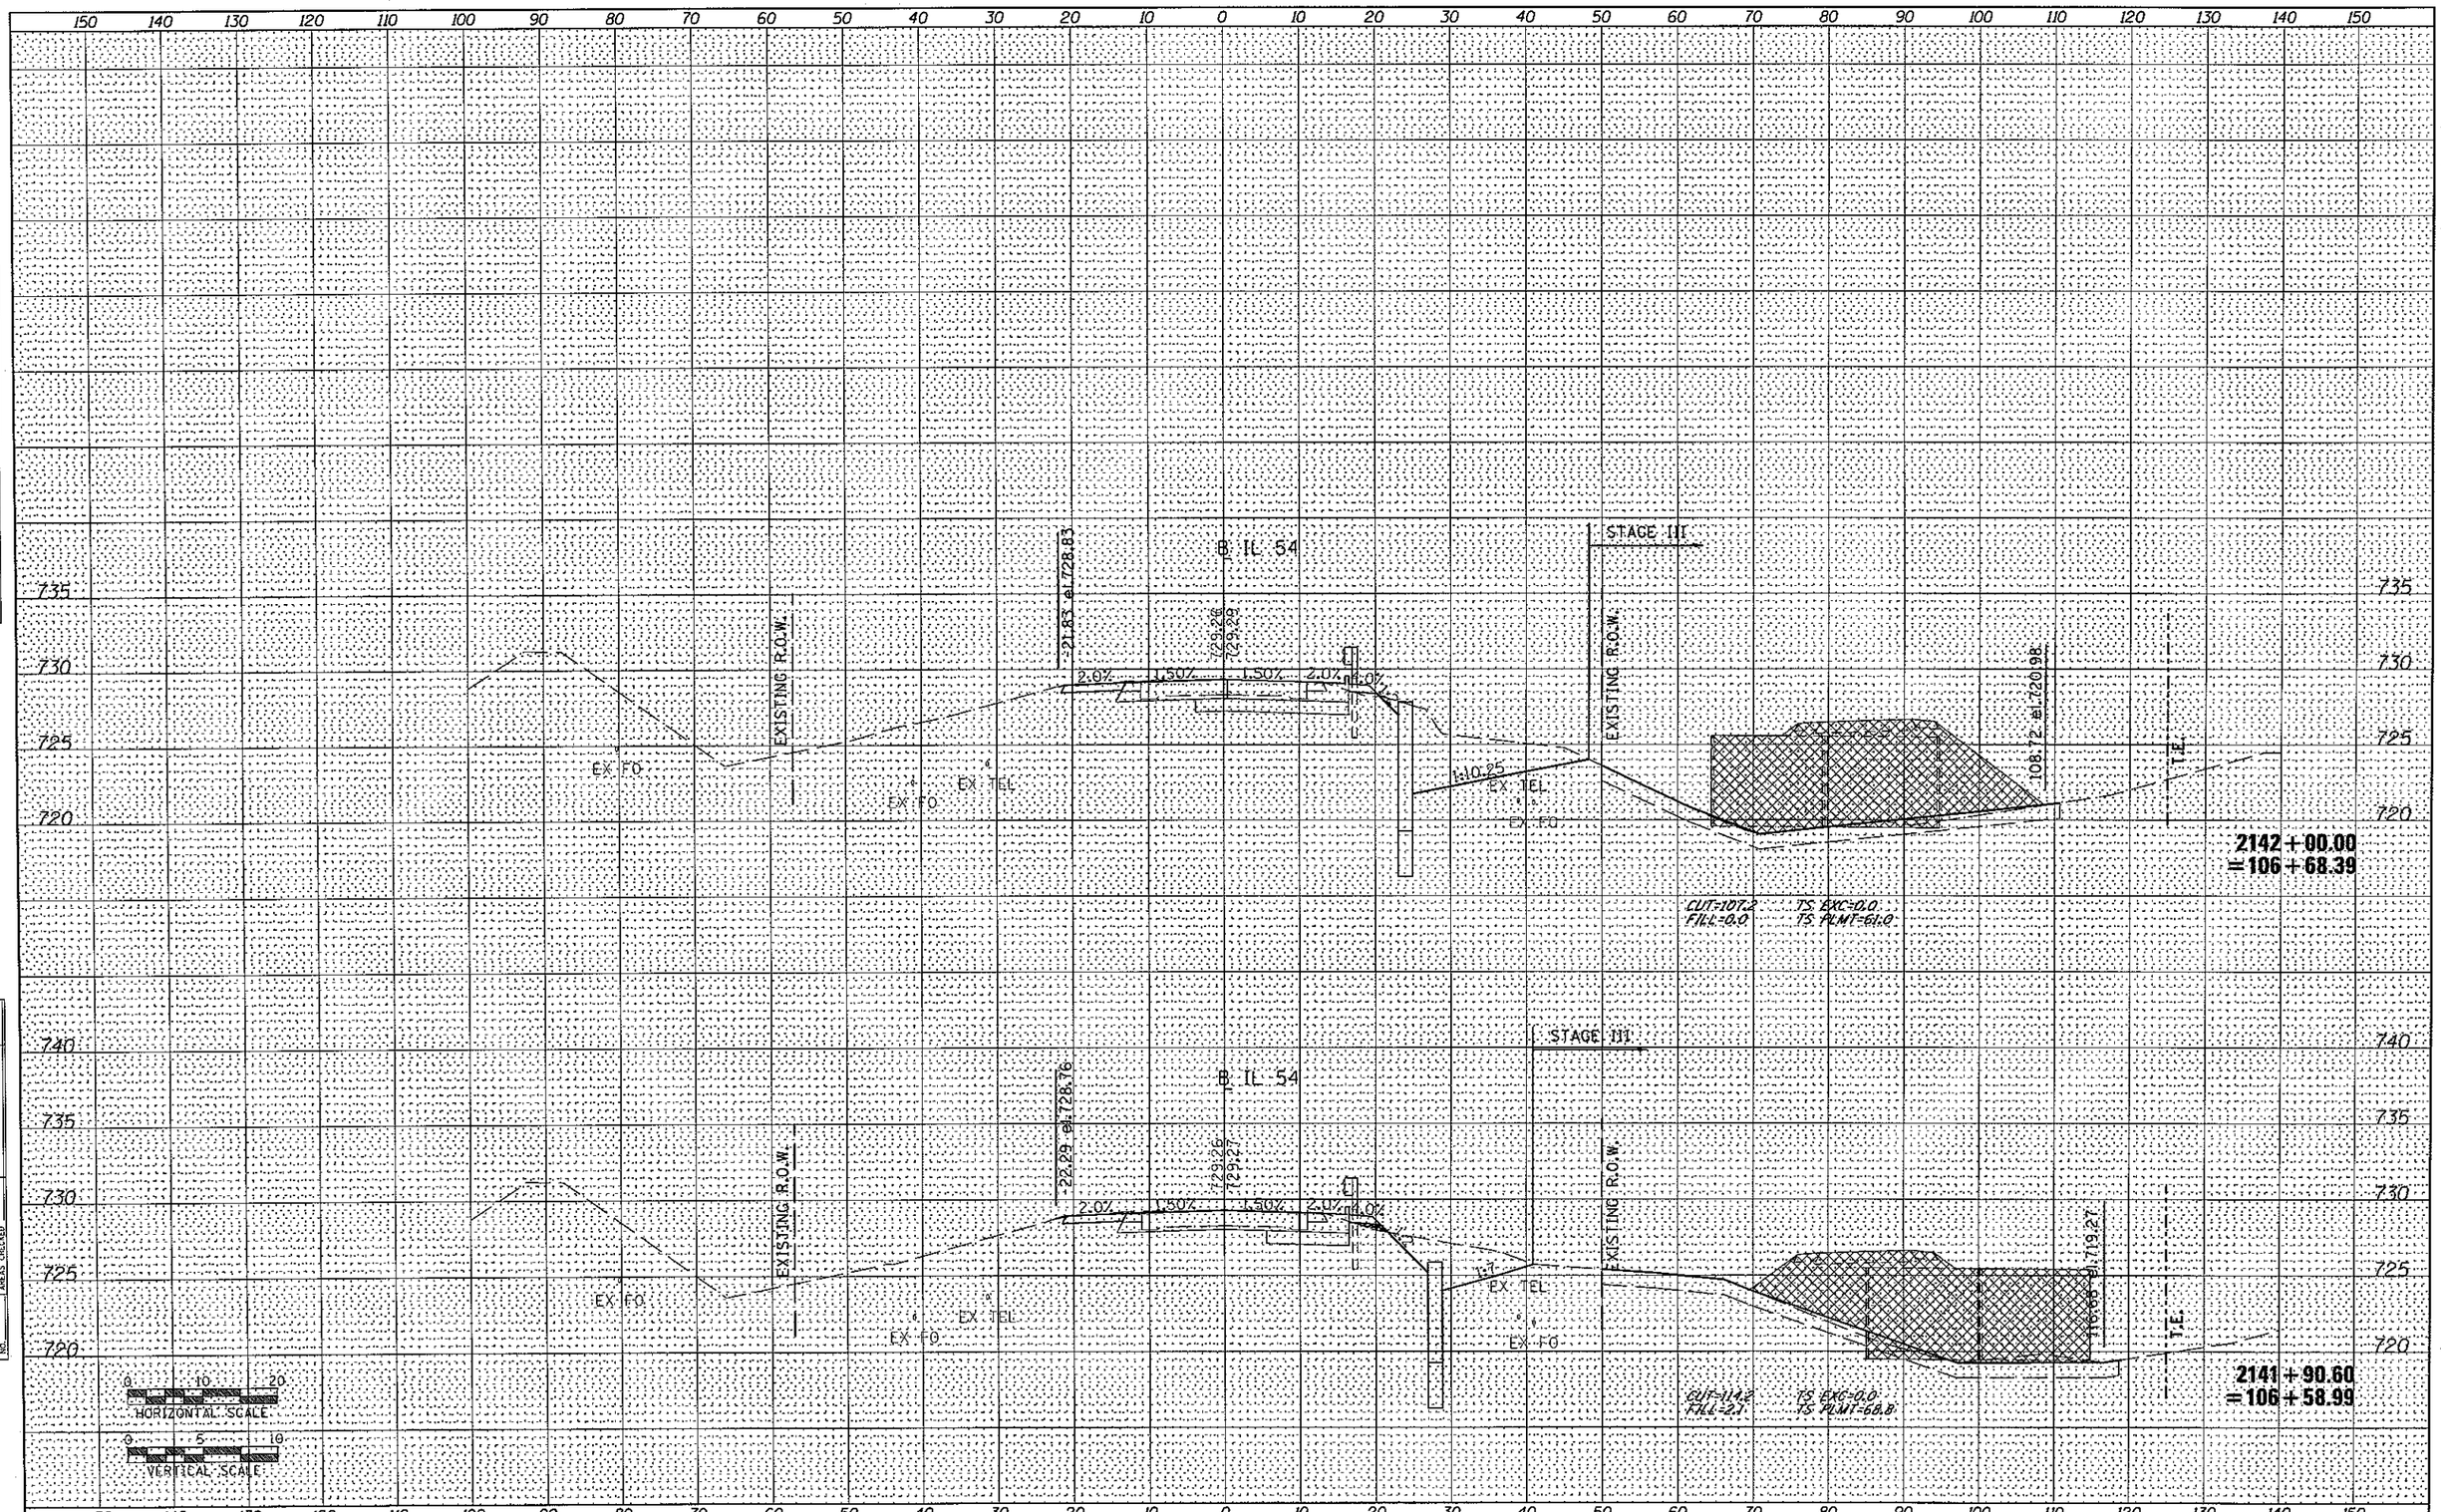


| ORIGINAL SURVEY | BY | DATE |
|---|---|---|
| SURVEYED | | |
| PLOTTED | | |
| NOTE BOOK | TEMPLATE | |
| NO. | AREAS | AREAS CHECKED |

| | | | |
|---|---|---|---|
| FILE NAME = D570271-sht-xssht-final grading.dgn | USER NAME = wlewis | DESIGNED - | REVISED - |
| | | DRAWN - | REVISED - |
| | PLOT SCALE = 20.0000 ' / IN. | CHECKED - | REVISED - |
| | PLOT DATE = 12/1/2010 | DATE - | REVISED - |

**STATE OF ILLINOIS**
**DEPARTMENT OF TRANSPORTATION**

**IL 54 OVER COON CREEK FINAL GRADING CROSS SECTIONS**

SCALE: | SHEET NO. OF SHEETS | STA. 2141+90.60 TO STA. 2142+00.00

| F.A.P. RTE. | SECTION | COUNTY | TOTAL SHEETS | SHEET NO. |
|---|---|---|---|---|
| 71 | (15B-1)BR-1 | DEWITT | 76 | 58 |
| | | CONTRACT NO. 70271 | | |
| | ILLINOIS FED. AID PROJECT | | | |

...\D570271-sht-xssht-final grading.dgn 12/1/2010 1:39:21 PM