SEC 26, T. 18 N., R. 8 E., 3rd P.M.

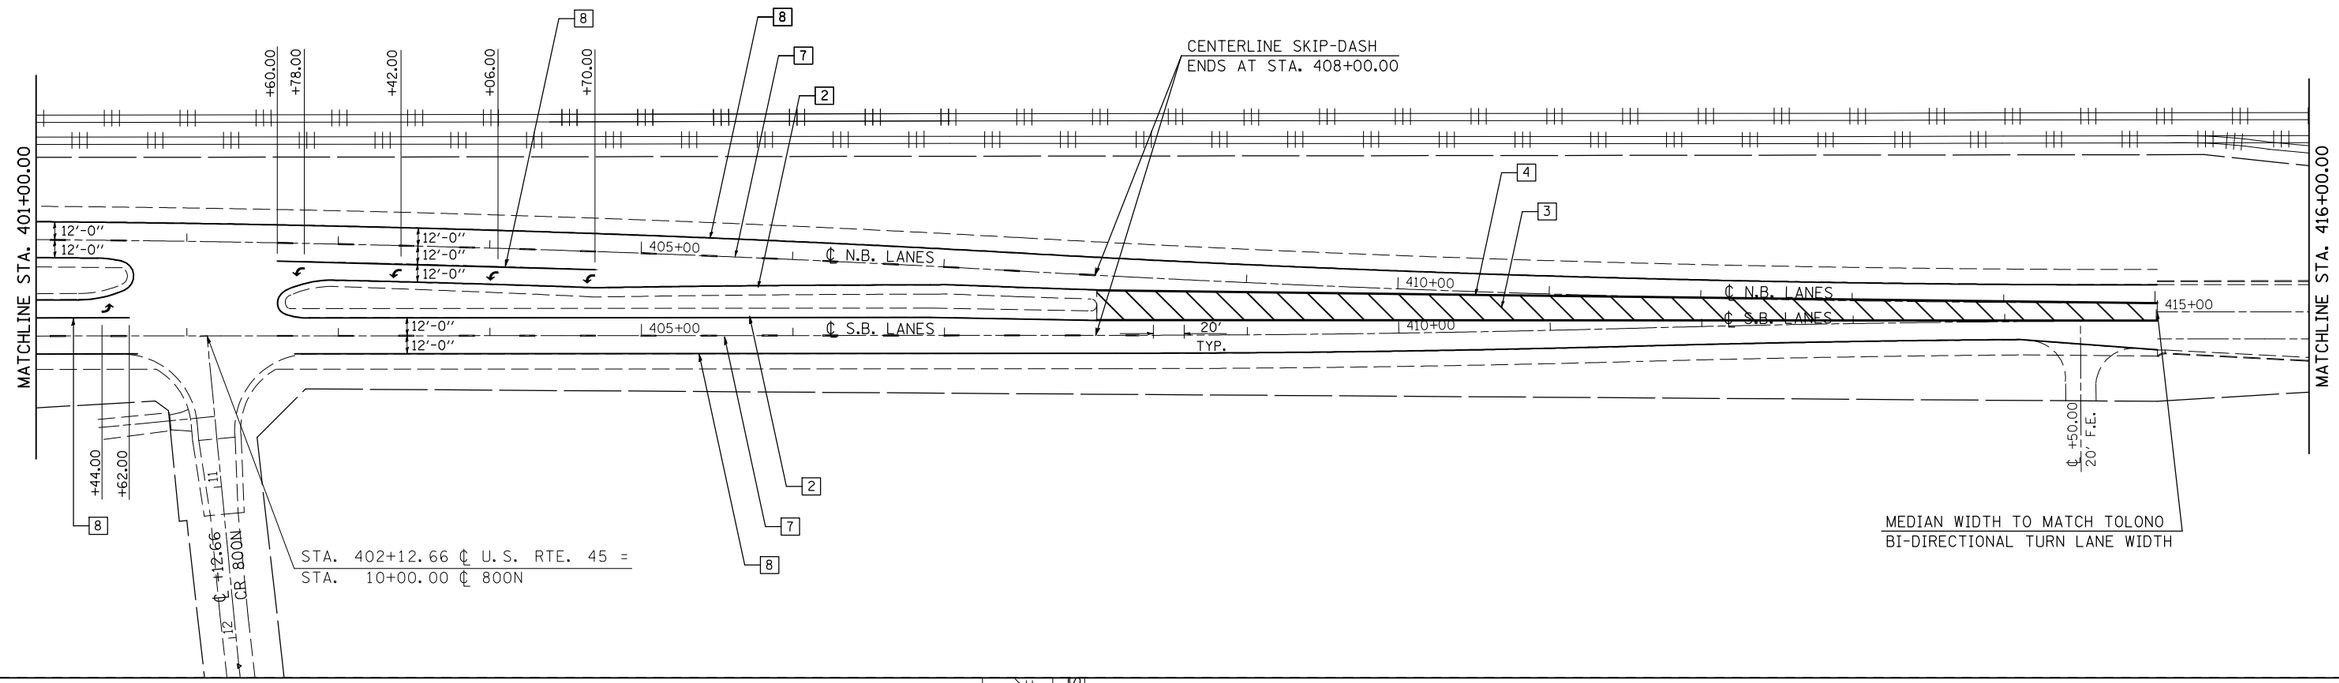

SEC 26, T. 18 N., R. 8 E., 3rd P.M.

FOR INFORMATION ONLY

SEC 26, T. 18 N., R. 8 E., 3rd P.M.

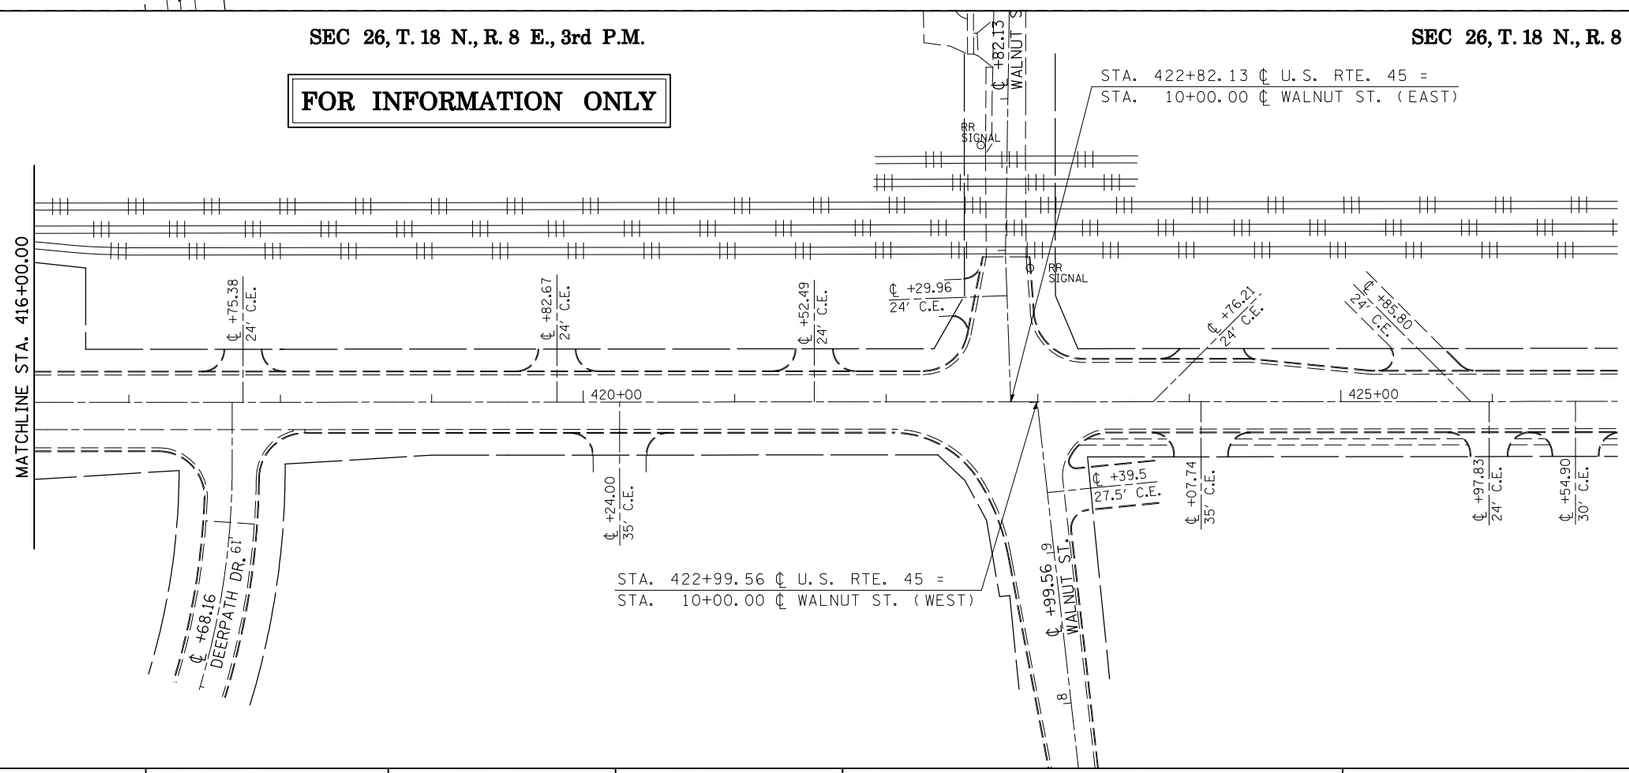

FILE NAME = c:\pw_work\pwidot\buckleslj\d0210336\D570708-sht-pmk.dgn	USER NAME = buckleslj	DESIGNED - GAE	REVISED -	STATE OF ILLINOIS DEPARTMENT OF TRANSPORTATION	PAVEMENT MARKING PLAN SHEETS	F.A.P. RTE. 804	SECTION (23,24,25)RS-5	COUNTY CHAMPAIGN	TOTAL SHEETS 61	SHEET NO. 49
		DRAWN - BBP	REVISED -					CONTRACT NO. 70708		
	PLOT SCALE = 100.0000 ' / IN.	CHECKED -	REVISED -							
	PLOT DATE = 12/16/2010	DATE - 08/23/10	REVISED -		SCALE: 1" = 50' / SHEET NO. 10 OF 10 SHEETS / STA. 401+00.00 TO STA. 431+00.00		ILLINOIS	FED. AID PROJECT		