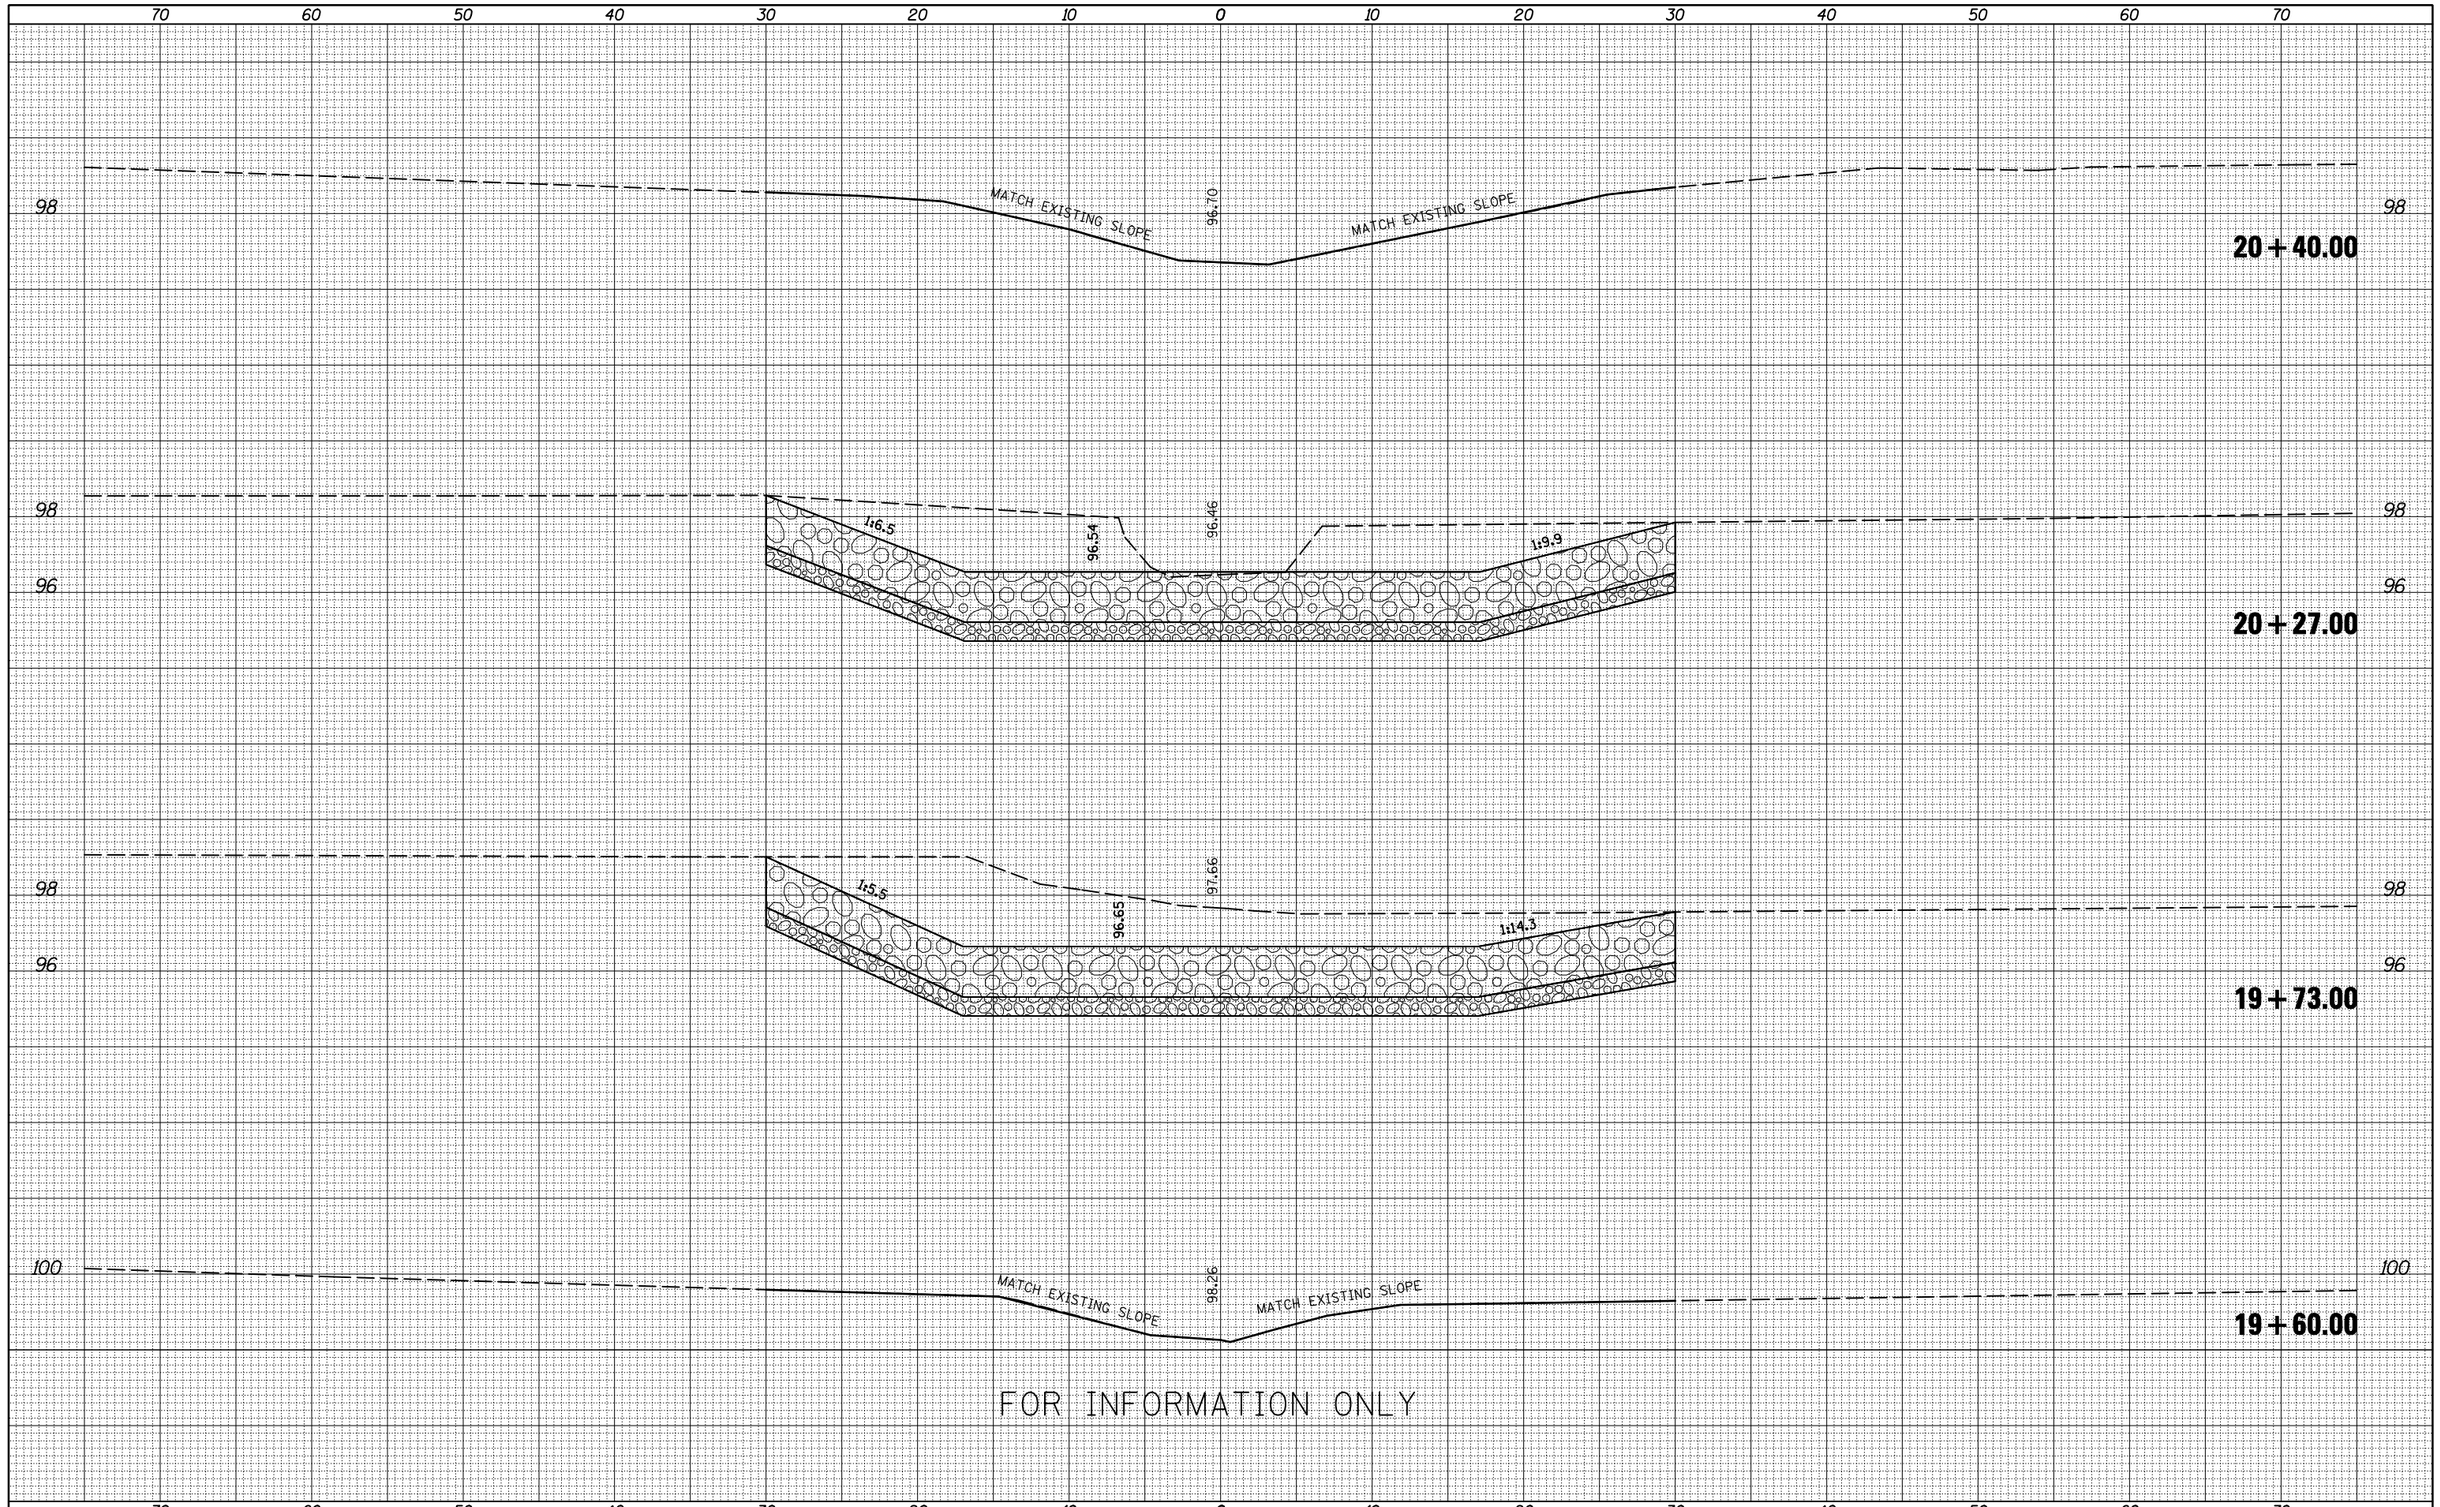

FOR INFORMATION ONLY

FINAL SURVEY	BY	DATE
NOTE BOOK	SURVEYED	
NO.	PLOTTED	
	TEMPLATE	
	AREAS	
	AREAS CHECKED	

ORIGINAL SURVEY	BY	DATE
NOTE BOOK	SURVEYED	
NO.	PLOTTED	
	TEMPLATE	
	AREAS	
	AREAS CHECKED	

FILE NAME = c:\pw_work\pwidot\bowerml\d0186764\D570801-SHT-XS-CL_8073.dgn	USER NAME = bowerml	DESIGNED -	REVISED -
		DRAWN -	REVISED -
	PLOT SCALE = 10.0000 ' / IN.	CHECKED -	REVISED -
	PLOT DATE = 11/30/2010	DATE -	REVISED -

STATE OF ILLINOIS
DEPARTMENT OF TRANSPORTATION

CROSS SECTIONS ALONG SN 092-8073

SCALE: | SHEET NO. OF SHEETS | STA. 19+60.00 TO STA. 20+40.00

F.A.P RTE.	SECTION	COUNTY	TOTAL SHEETS	SHEET NO.
711	116CR	VERMILION	50	37
		CONTRACT NO. 70801		
	ILLINOIS	FED. AID PROJECT		