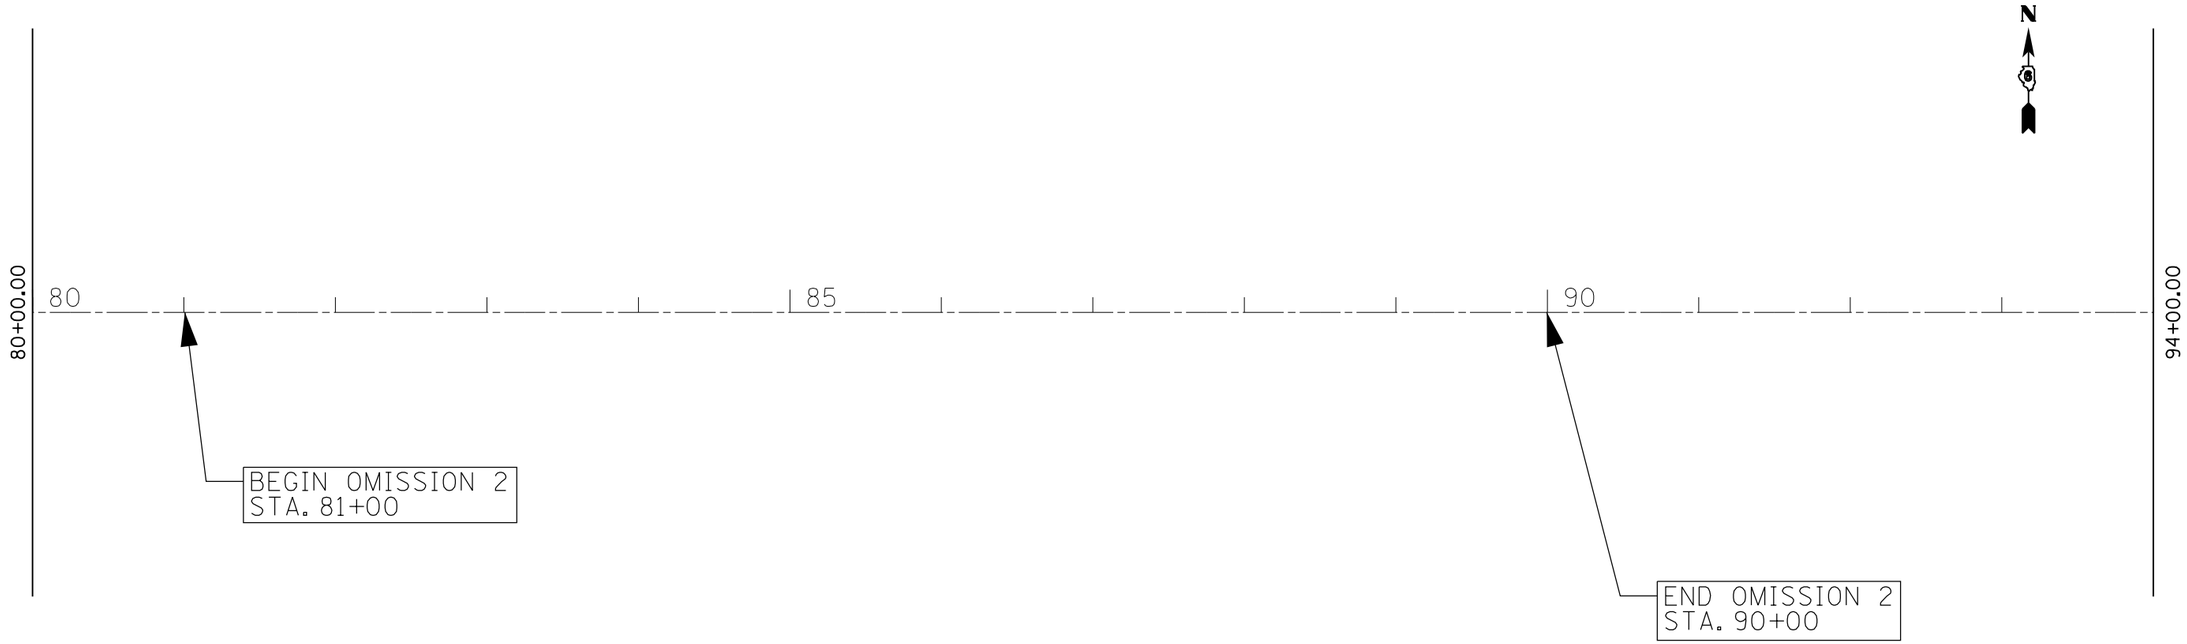

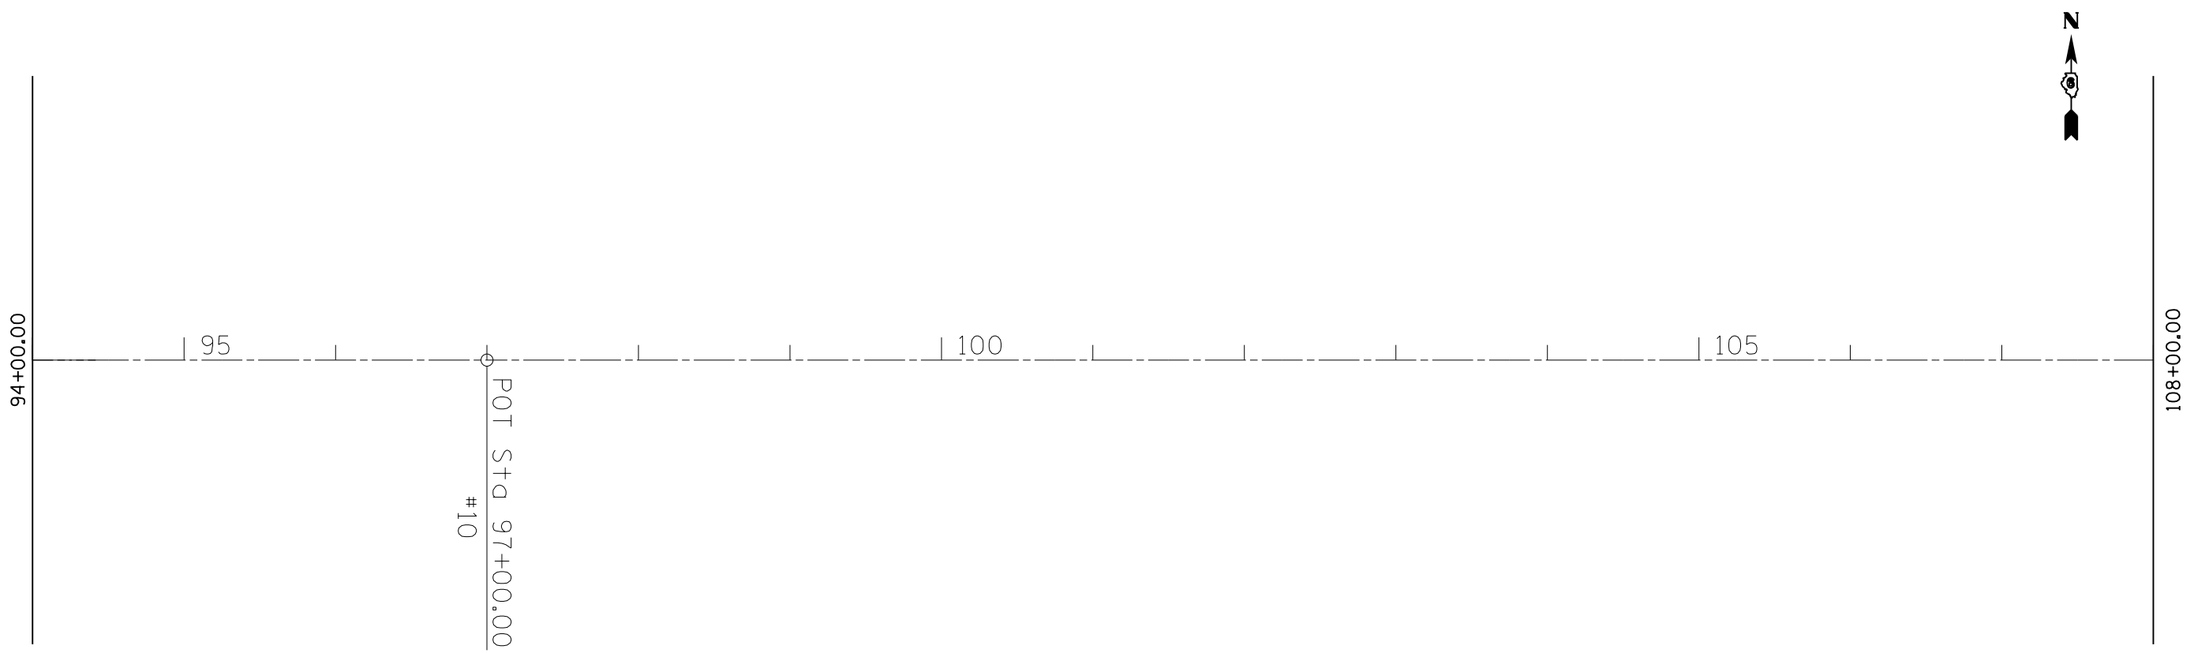

FILE NAME = c:\pw_work\pwidot\laughlinrl\d0217938\planview16.dgn	USER NAME = laughlinrl	DESIGNED -	REVISED -	STATE OF ILLINOIS DEPARTMENT OF TRANSPORTATION	PLAN VIEW			F.A.P RTE.	SECTION	COUNTY	TOTAL SHEETS	SHEET NO.
		DRAWN -	REVISED -					315	116RS-4	LOGAN	27	12
	PLOT SCALE = 100.0000 ' / in.	CHECKED -	REVISED -							CONTRACT NO. 72C22		
	PLOT DATE = Dec-16-2010 11:51:53AM	DATE -	REVISED -		SCALE: 100	SHEET NO. 4 OF 15 SHEETS	STA. 80+00.00 TO STA. 108+00.00		ILLINOIS	FED. AID PROJECT		