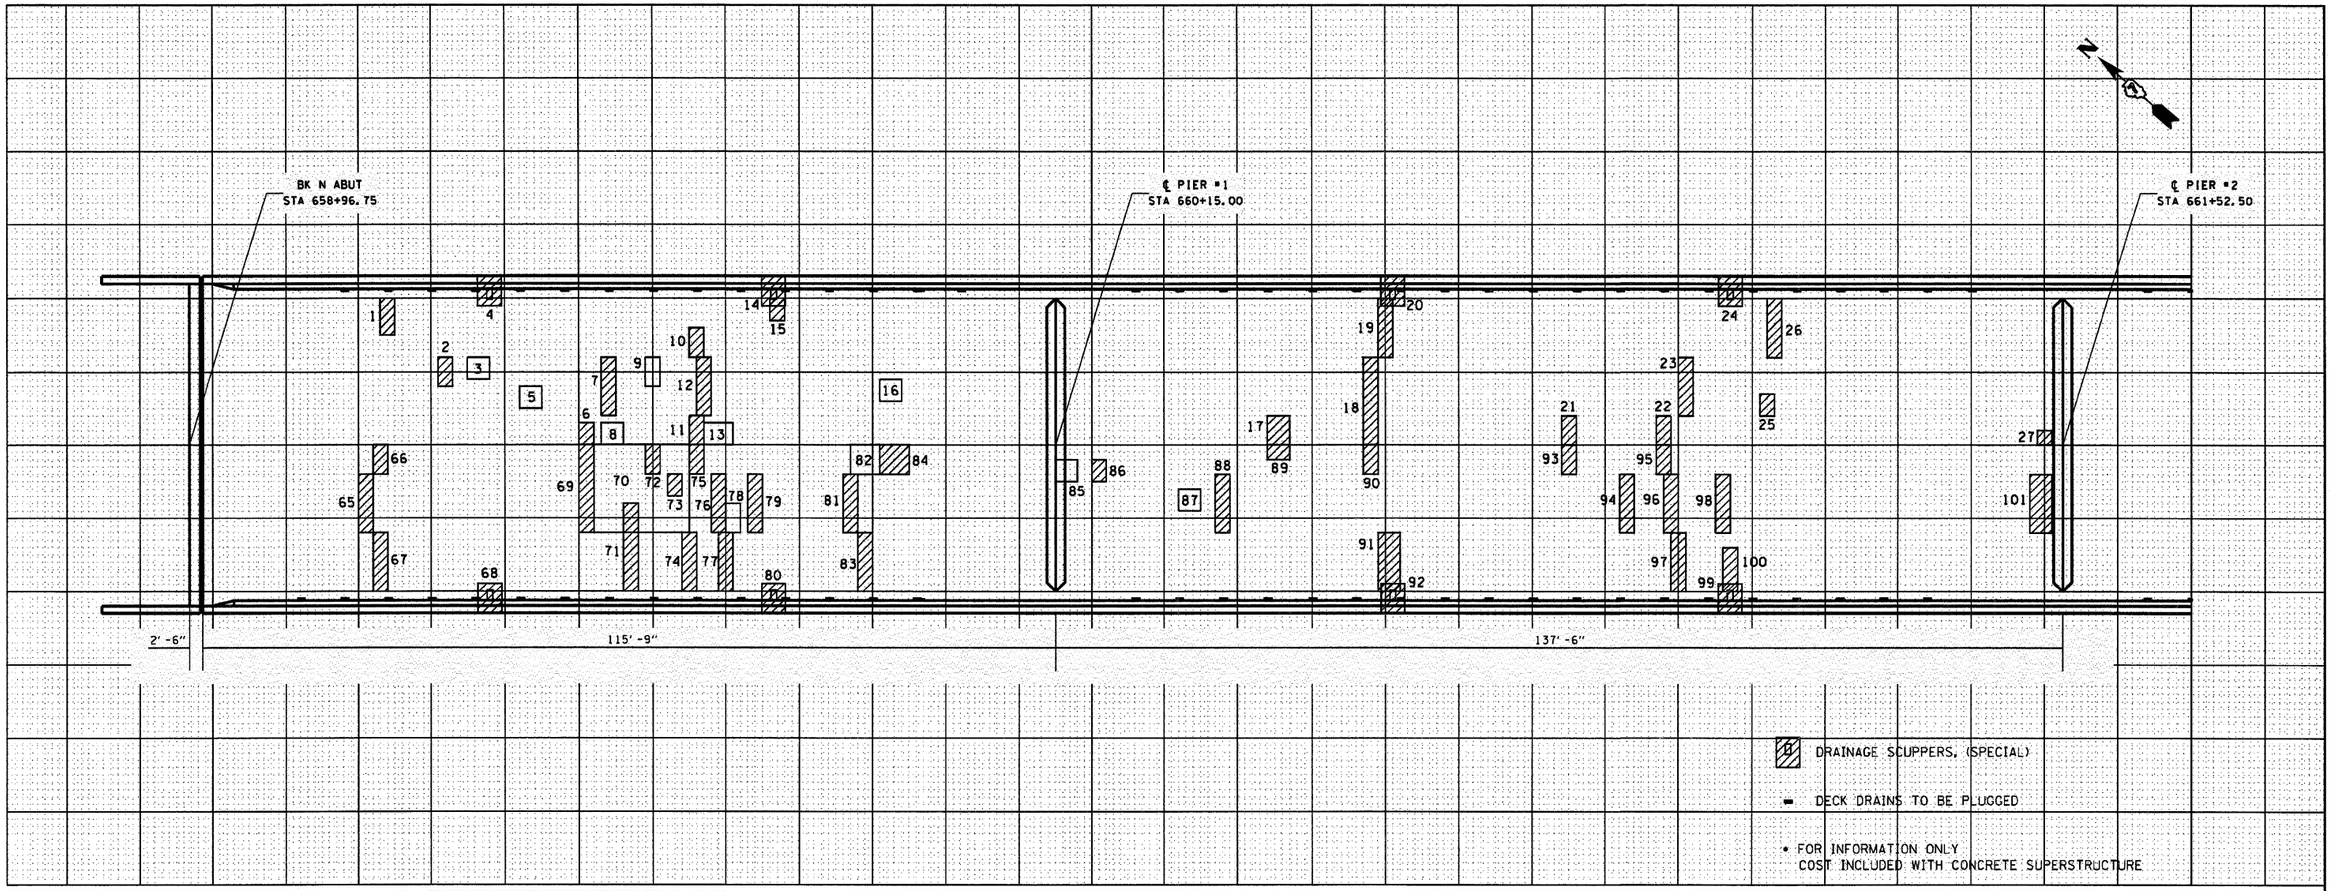

PATCH NO.	SIZE	DECK SLAB REPAIR (PART DEPTH) SQ FT	DECK SLAB REPAIR (FD TY 1) SQ FT	DECK SLAB REPAIR (FD TY 2) SQ FT	
1	2.0 x 5.0			10.0	
2	2.0 x 4.0			8.0	
3	3.0 x 3.0	9.0			
•4	3.2 x 4.1				
5	3.0 x 3.0	9.0			
6	2.0 x 4.0			8.0	
7	2.0 x 8.0			16.0	
8	3.0 x 3.0	9.0			
9	2.0 x 4.0	8.0			
10	2.0 x 4.0			8.0	
11	2.0 x 4.0			8.0	
12	2.0 x 8.0			16.0	
13	4.0 x 3.0	12.0			
•14	3.2 x 4.1				
15	2.0 x 3.0			6.0	
16	3.0 x 2.0	6.0			
17	3.0 x 4.0			12.0	
18	2.0 x 12.0			24.0	

PATCH NO.	SIZE	DECK SLAB REPAIR (PART DEPTH) SQ FT	DECK SLAB REPAIR (FD TY 1) SQ FT	DECK SLAB REPAIR (FD TY 2) SQ FT	
19	2.0 x 8.0			16.0	
•20	3.2 x 4.1				
21	2.0 x 4.0			8.0	
22	2.0 x 4.0			8.0	
23	2.0 x 8.0			16.0	
•24	3.2 x 4.1				
25	2.0 x 3.0			6.0	
26	2.0 x 8.0			16.0	
66	2.0 x 4.0			8.0	
67	2.0 x 8.0			16.0	
•68	3.2 x 4.1				
69	2.0 x 12.0			24.0	
70	12.0 x 12.0	144.0			
71	2.0 x 12.0			24.0	
72	2.0 x 4.0			8.0	
73	2.0 x 3.0			6.0	
74	2.0 x 8.0			16.0	
75	2.0 x 4.0			8.0	

PATCH NO.	SIZE	DECK SLAB REPAIR (PART DEPTH) SQ FT	DECK SLAB REPAIR (FD TY 1) SQ FT	DECK SLAB REPAIR (FD TY 2) SQ FT	
76	2.0 x 8.0			16.0	
77	2.0 x 8.0			16.0	
78	2.0 x 4.0	8.0			
79	2.0 x 8.0			16.0	
•80	3.2 x 4.1				
81	2.0 x 8.0			16.0	
82	4.0 x 4.0	16.0			
83	2.0 x 8.0			16.0	
84	4.0 x 4.0			16.0	
85	3.0 x 3.0	9.0			
86	2.0 x 3.0			6.0	
87	3.0 x 3.0	9.0			
88	2.0 x 8.0			16.0	
89	3.0 x 2.0			6.0	
90	2.0 x 4.0			8.0	
91	3.0 x 8.0			24.0	
•92	3.2 x 4.1				
93	2.0 x 4.0			8.0	

PATCH NO.	SIZE	DECK SLAB REPAIR (PART DEPTH) SQ FT	DECK SLAB REPAIR (FD TY 1) SQ FT	DECK SLAB REPAIR (FD TY 2) SQ FT	
94	2.0 x 8.0			16.0	
95	2.0 x 4.0			8.0	
96	2.0 x 8.0			16.0	
97	2.0 x 8.0			16.0	
98	2.0 x 8.0			16.0	
•99	3.2 x 4.1				
100	2.0 x 6.0			12.0	
101	3.0 x 8.0			24.0	

PATCH NO.	SIZE	DECK SLAB REPAIR (PART DEPTH) SQ FT	DECK SLAB REPAIR (FD TY 1) SQ FT	DECK SLAB REPAIR (FD TY 2) SQ FT	

THE LOCATIONS AND SIZES SHOWN GRAPHICALLY ABOVE ARE APPROXIMATE. SEE THIS TABLE FOR ACTUAL SIZES.

PATCHING LEGEND

PARTIAL DEPTH (FOR INFORMATION ONLY)

FULL DEPTH

DATE OF SURVEY: 9-22-10
SURVEY BY: MEA, ESS, KLB RSW, DPM
METHOD OF SURVEY: VISUAL

BRIDGE DECK PATCHING
SHELBY COUNTY
IL 128 OVER THE
KASKASKIA RIVER
1 MILE SE OF
COWDEN

SN 087-0023

023

FILE NAME = c:\pw_work\pwidot\biermankl\d0207751\D774483-sht-brpatch.dgn	USER NAME = biermankl	DESIGNED - ___	REVISED - ___
		DRAWN - ___	REVISED - ___
	PLOT SCALE = 100.0000 ' / IN.	CHECKED - ___	REVISED - ___
	PLOT DATE = 11/22/2010	DATE - _____	REVISED - ___

STATE OF ILLINOIS
DEPARTMENT OF TRANSPORTATION

BRIDGE DECK PATCHING
SN. 087-0023

SCALE: _____ SHEET NO. 7 OF 14 SHEETS STA. _____ TO STA. _____

F.A.P. RTE.	SECTION	COUNTY	TOTAL SHEETS	SHEET NO.
774	(102BB)BB-2	Shelby	17	12

CONTRACT NO. 74483

FED. ROAD DIST. NO. _ ILLINOIS FED. AID PROJECT

BRIDGE DECK PATCHING