EXIST. CURVE 33C813
PI STA. = 1010+26.04
Δ = 0° 40′ 15″ (LT)
D = 0° 08′ 03″
R = 42,702.43′
T = 250.00′
L = 500.00′
E = 0.73′
e = -----
T.R. = -----
S.E. RUN = -----
P.C. STA. = 1007+76.03
P.T. STA. = 1012+76.03

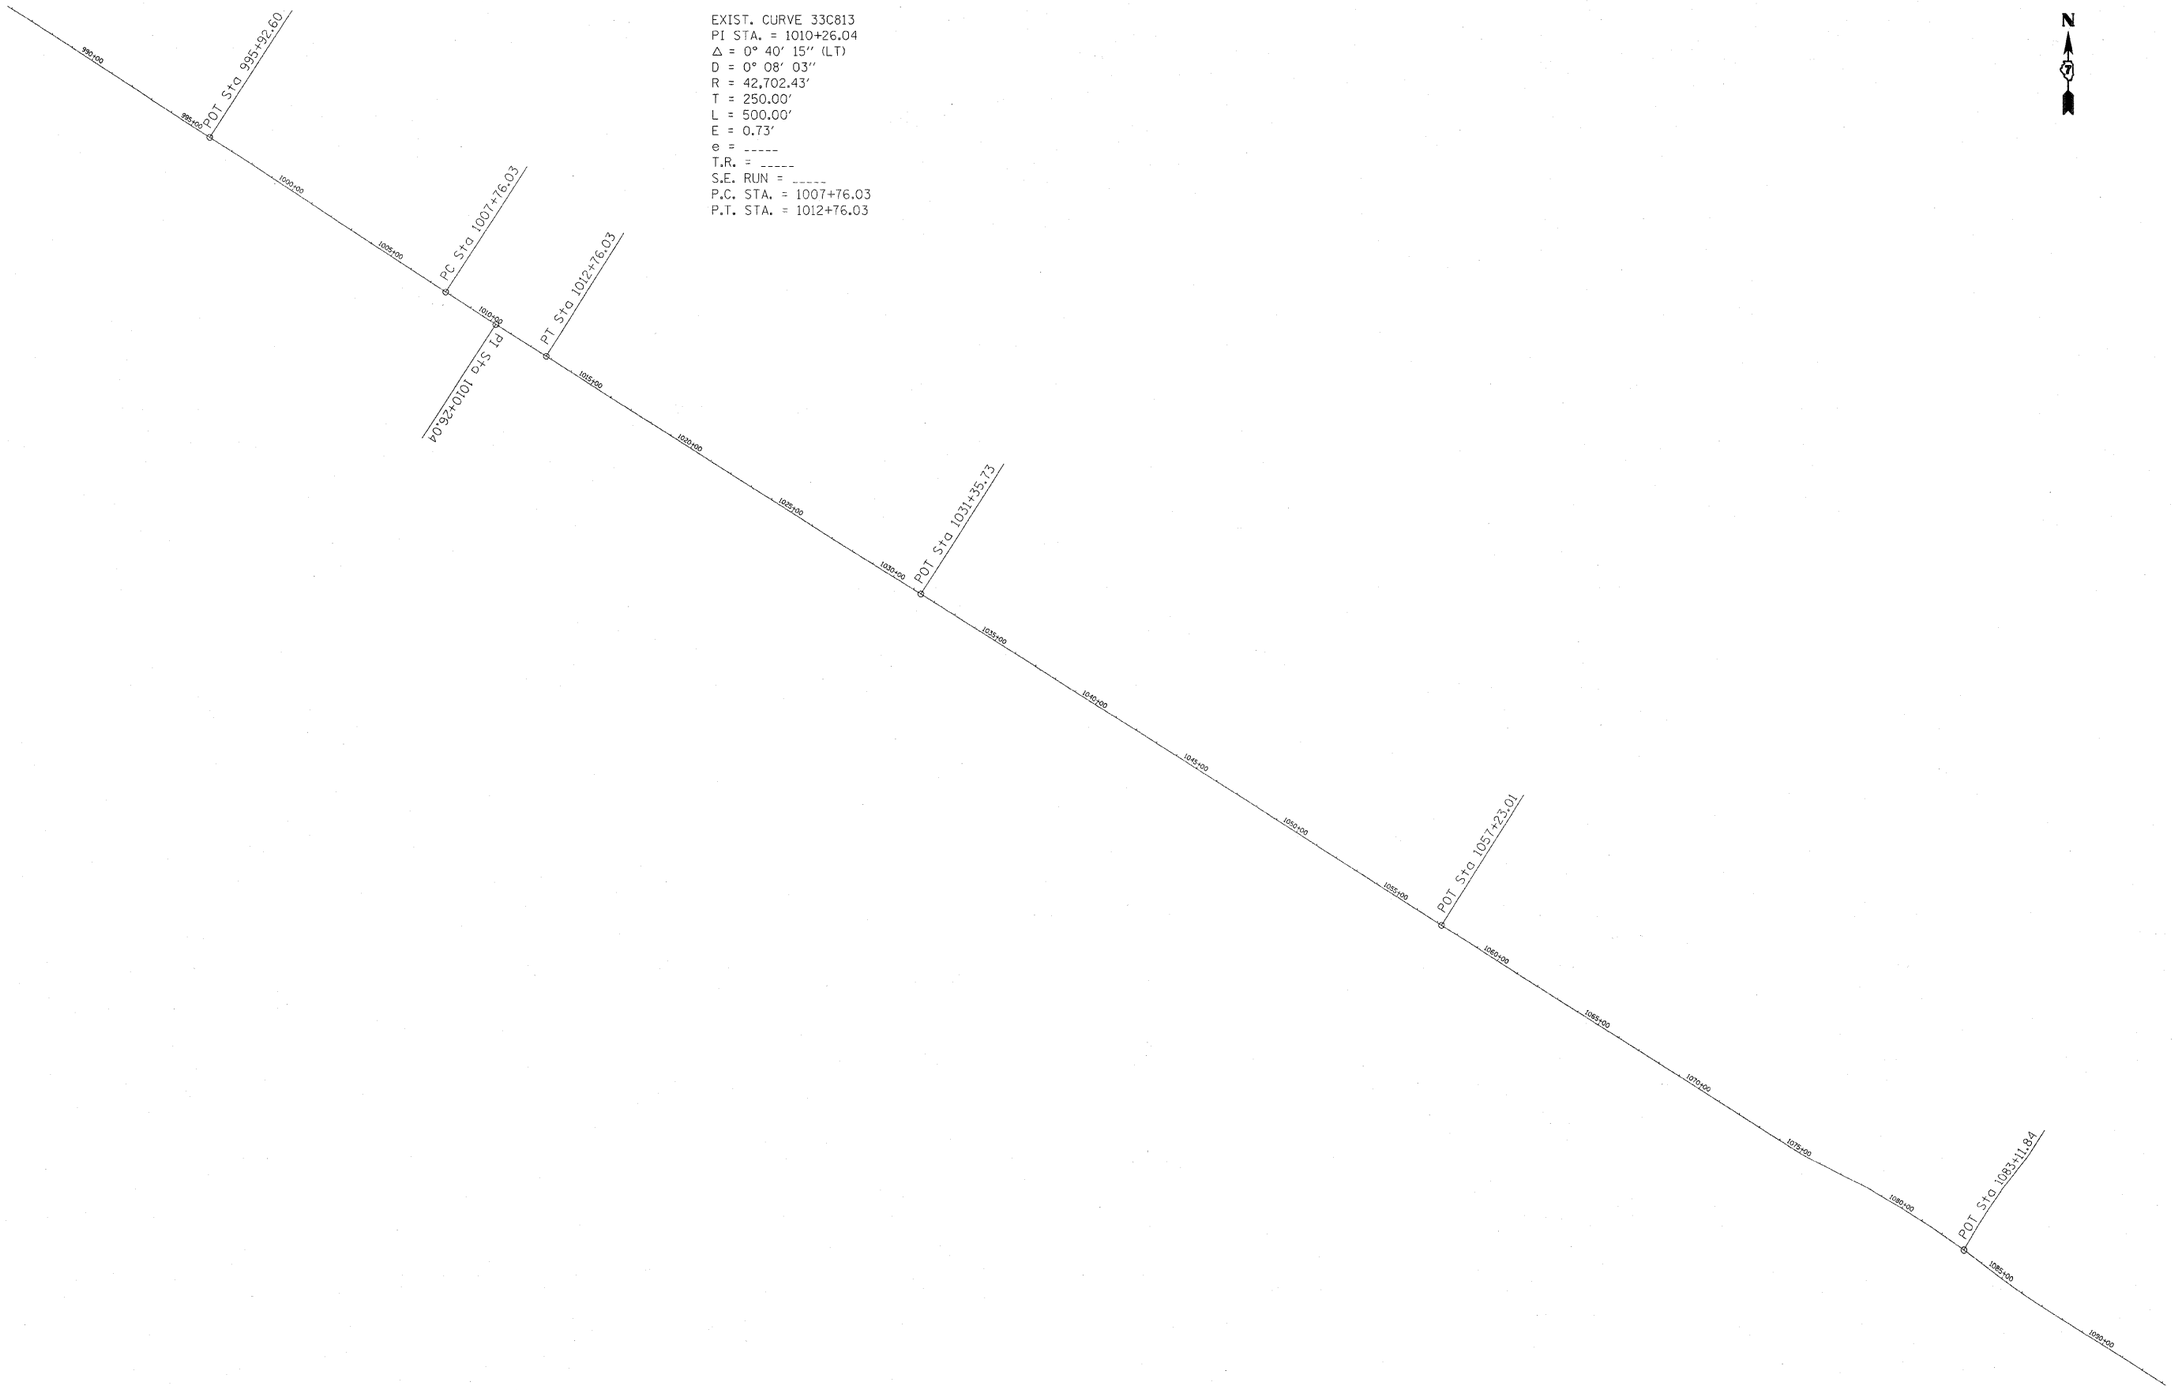

FILE NAME =	USER NAME = swartzrw	DESIGNED -	REVISED -	STATE OF ILLINOIS DEPARTMENT OF TRANSPORTATION	PLAN ALIGNMENT	F.A.P. RTE.	SECTION	COUNTY	TOTAL SHEETS / SHEET NO.
c:\pw_work\pwidot\swartzrw\d0241030\d774506-sht-plan.dgn		DRAWN -	REVISED -			95	(5,6)RS-2A	JASPER	19 / 12
	PLOT SCALE = 300.0000 ′ / IN.	CHECKED -	REVISED -					CONTRACT NO. 74506	
	PLOT DATE = 12/10/2010	DATE -	REVISED -		SCALE: NA / SHEET NO. 4 OF 6 SHEETS / STA. 986+00.00 TO STA. 1093+00.00			ILLINOIS FED. AID PROJECT	