LEGEND

MILLING AND RESURFACING LIMITS

REMOVAL ITEMS

PROP. CURVE C10
PI STA. = 990+60.76
Δ = 5° 44′ 00″ (LT)
D = 0° 34′ 00″
R = 10,111.10′
T = 506.30′
L = 1,011.76′
E = 12.67′
e = -----
T.R. = -----
S.E. RUN = ----
P.C. STA. = 985+54.46
P.T. STA. = 995+66.22

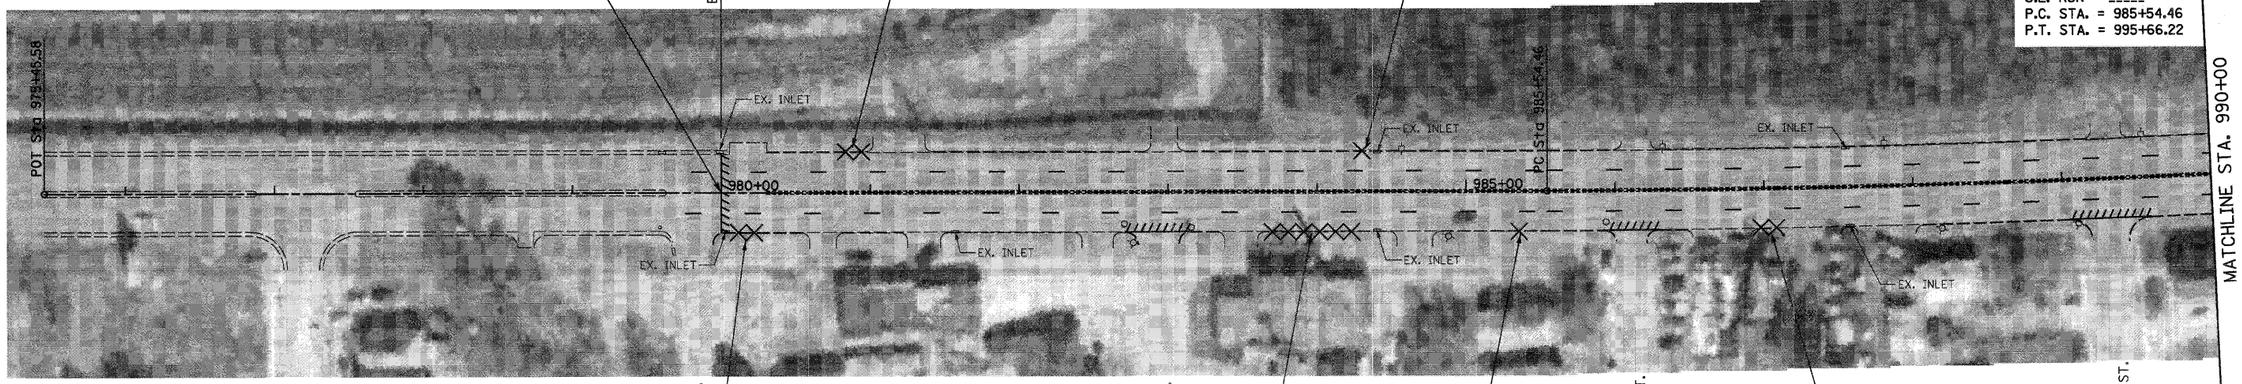


EXISTING & REMOVAL ITEMS

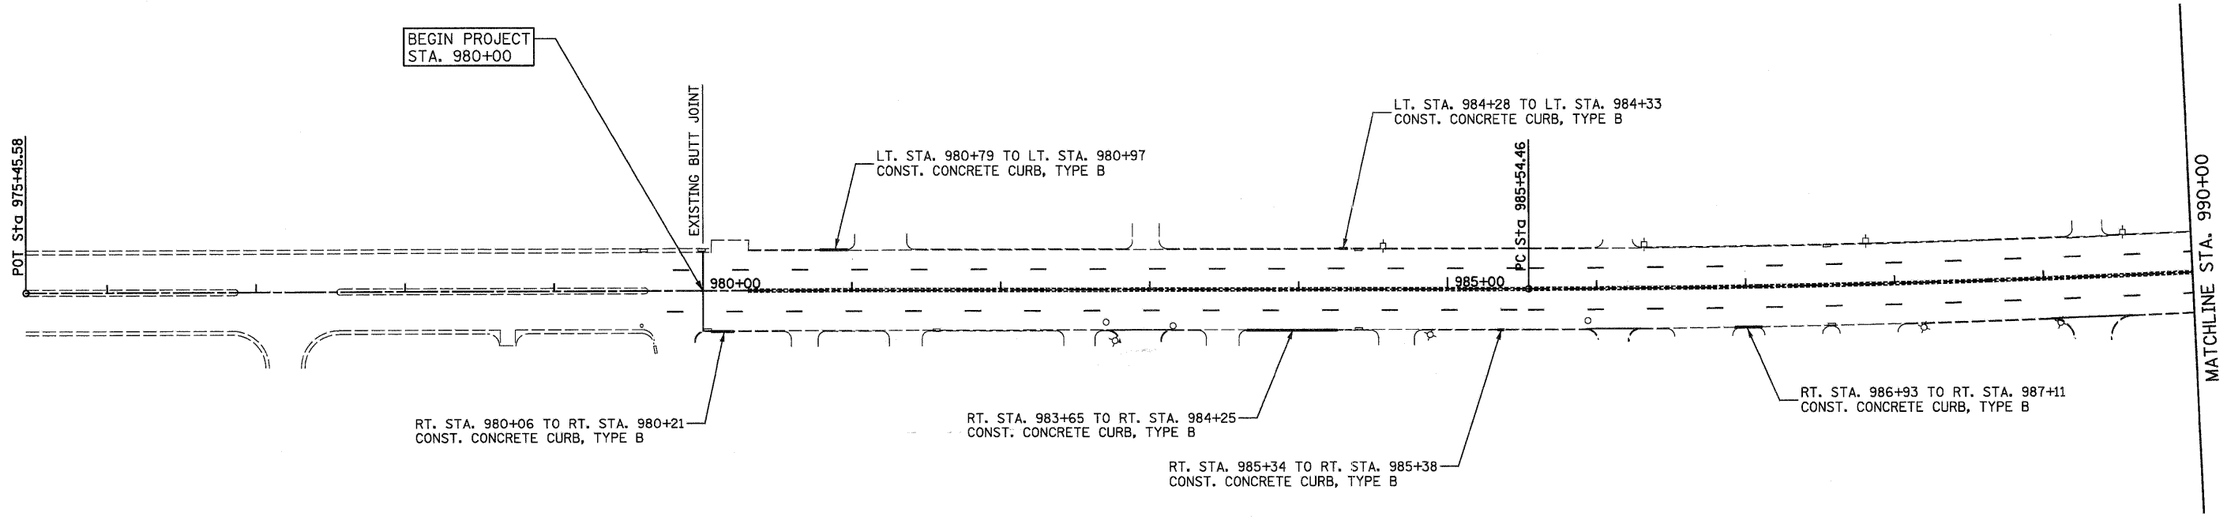


50 0 50 100
SCALE IN FEET

PROPOSED IMPROVEMENTS

| | | | |
|---|---|---|---|
| FILE NAME = ...\Cadd\D876D96-sht-plan01.dgn | USER NAME = SJS | DESIGNED - | REVISED - |
| | | DRAWN - | REVISED - |
| Johnson, Depp & Quisenberry CONSULTING ENGINEERS Springfield, Illinois | PLOT SCALE = 50.0000 ' / IN. | CHECKED - | REVISED - |
| | PLOT DATE = 12/15/2010 09:35:45 | DATE - | REVISED - |

**STATE OF ILLINOIS**
**DEPARTMENT OF TRANSPORTATION**

**ST. CLAIR AVE./LINCOLN TRAIL PLAN SHEET**

SCALE: | SHEET NO. OF SHEETS | STA. 975+45.58 TO STA. 990+00.00

| F.A.U. RTE. | SECTION | COUNTY | TOTAL SHEETS | SHEET NO. |
|---|---|---|---|---|
| 9166 | 34-1RS-3 | ST. CLAIR | 87 | 28 |
| | | CONTRACT NO. 76D96 | | |
| | ILLINOIS FED. AID PROJECT | | | |