LEGEND

MILLING AND RESURFACING LIMITS

REMOVAL ITEMS

REMOVE EXISTING OUTLETS
(COST INCLUDED WITH GUTTER REMOVAL)
LT. STA. 1113+00

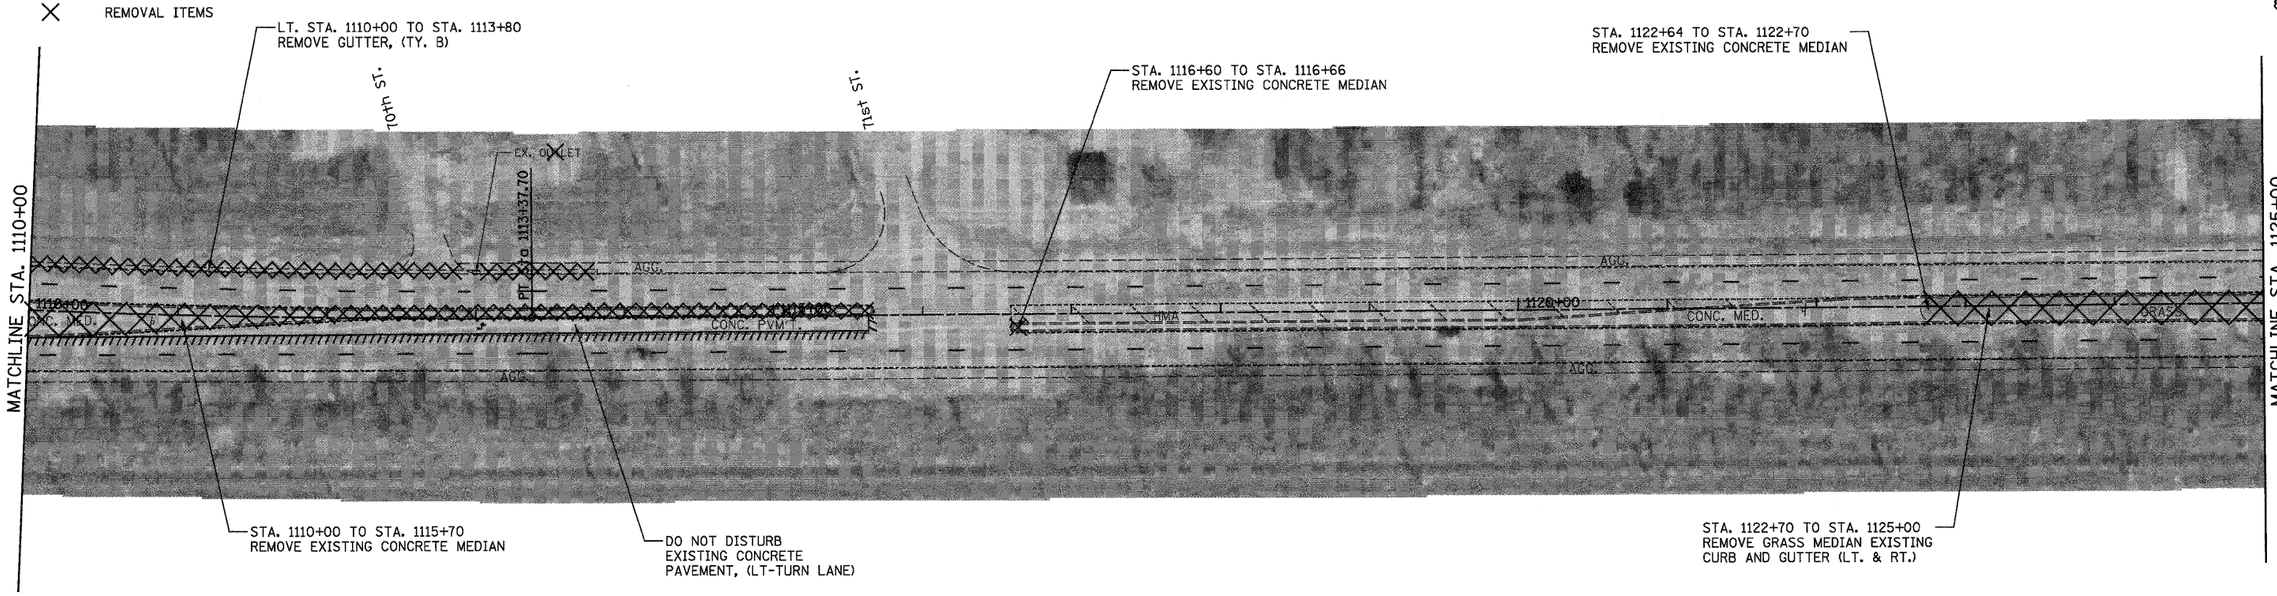

EXISTING & REMOVAL ITEMS

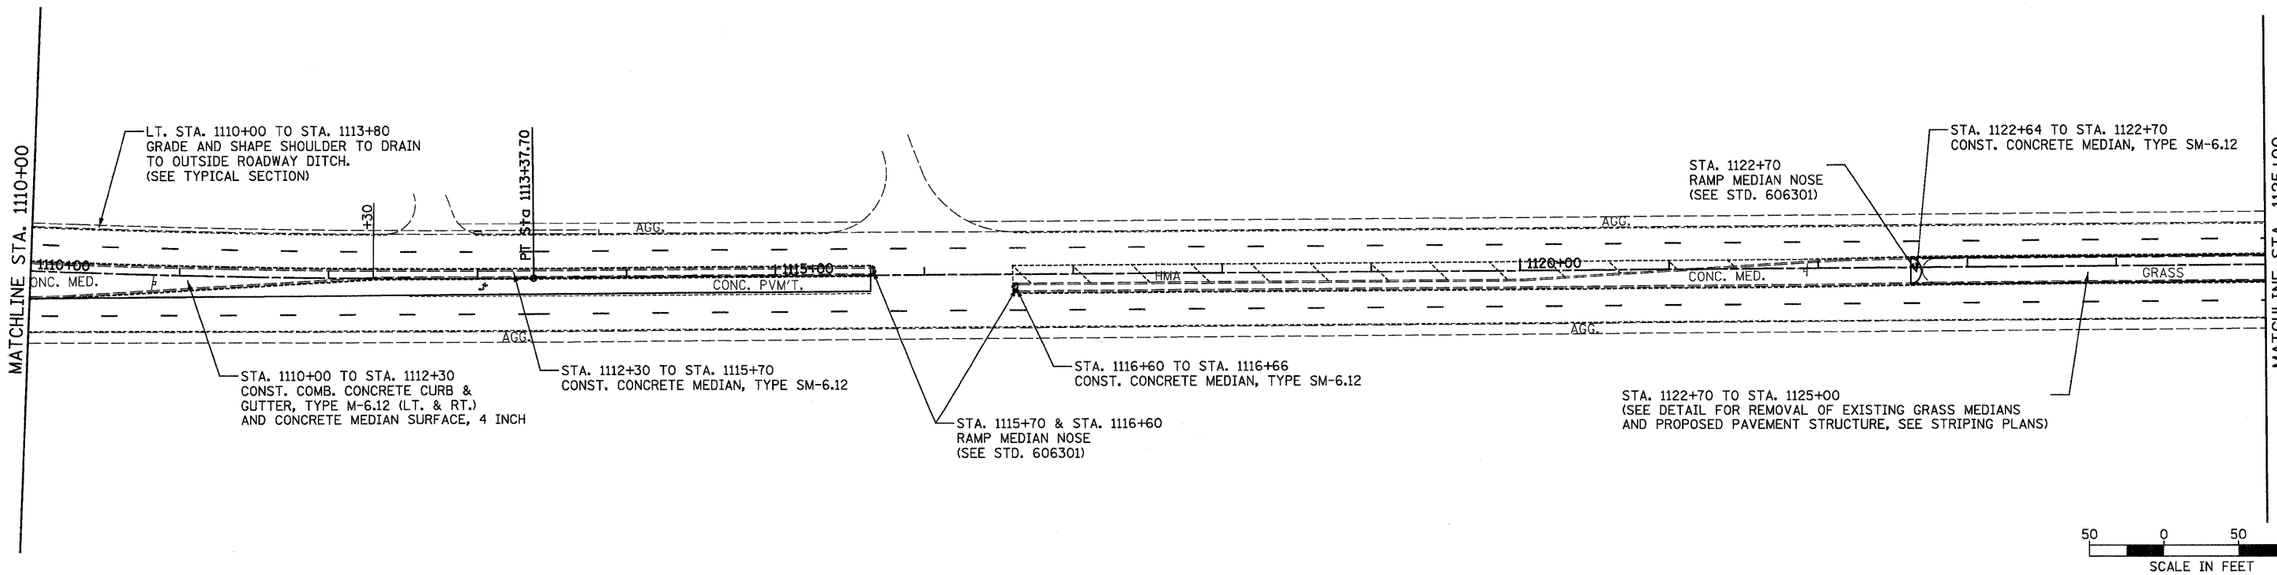

PROPOSED IMPROVEMENTS

FILE NAME = ...\cadd\D876D96-sht-plan10.dgn	USER NAME = SJS	DESIGNED -	REVISED -
Johnson, Depp & Quisenberry CONSULTING ENGINEERS Springfield, Illinois		DRAWN -	REVISED -
	PLOT SCALE = 50.0000 ' / IN.	CHECKED -	REVISED -
	PLOT DATE = 12/15/2010 09:36:51	DATE -	REVISED -

STATE OF ILLINOIS
DEPARTMENT OF TRANSPORTATION

ST. CLAIR AVE./LINCOLN TRAIL PLAN SHEET

SCALE: | SHEET NO. OF SHEETS | STA. 1110+00.00 TO STA. 1125+00.00

F.A.U. RTE.	SECTION	COUNTY	TOTAL SHEETS	SHEET NO.
9166	34-1RS-3	ST. CLAIR	87	37
		CONTRACT NO. 76D96		
	ILLINOIS FED. AID PROJECT			