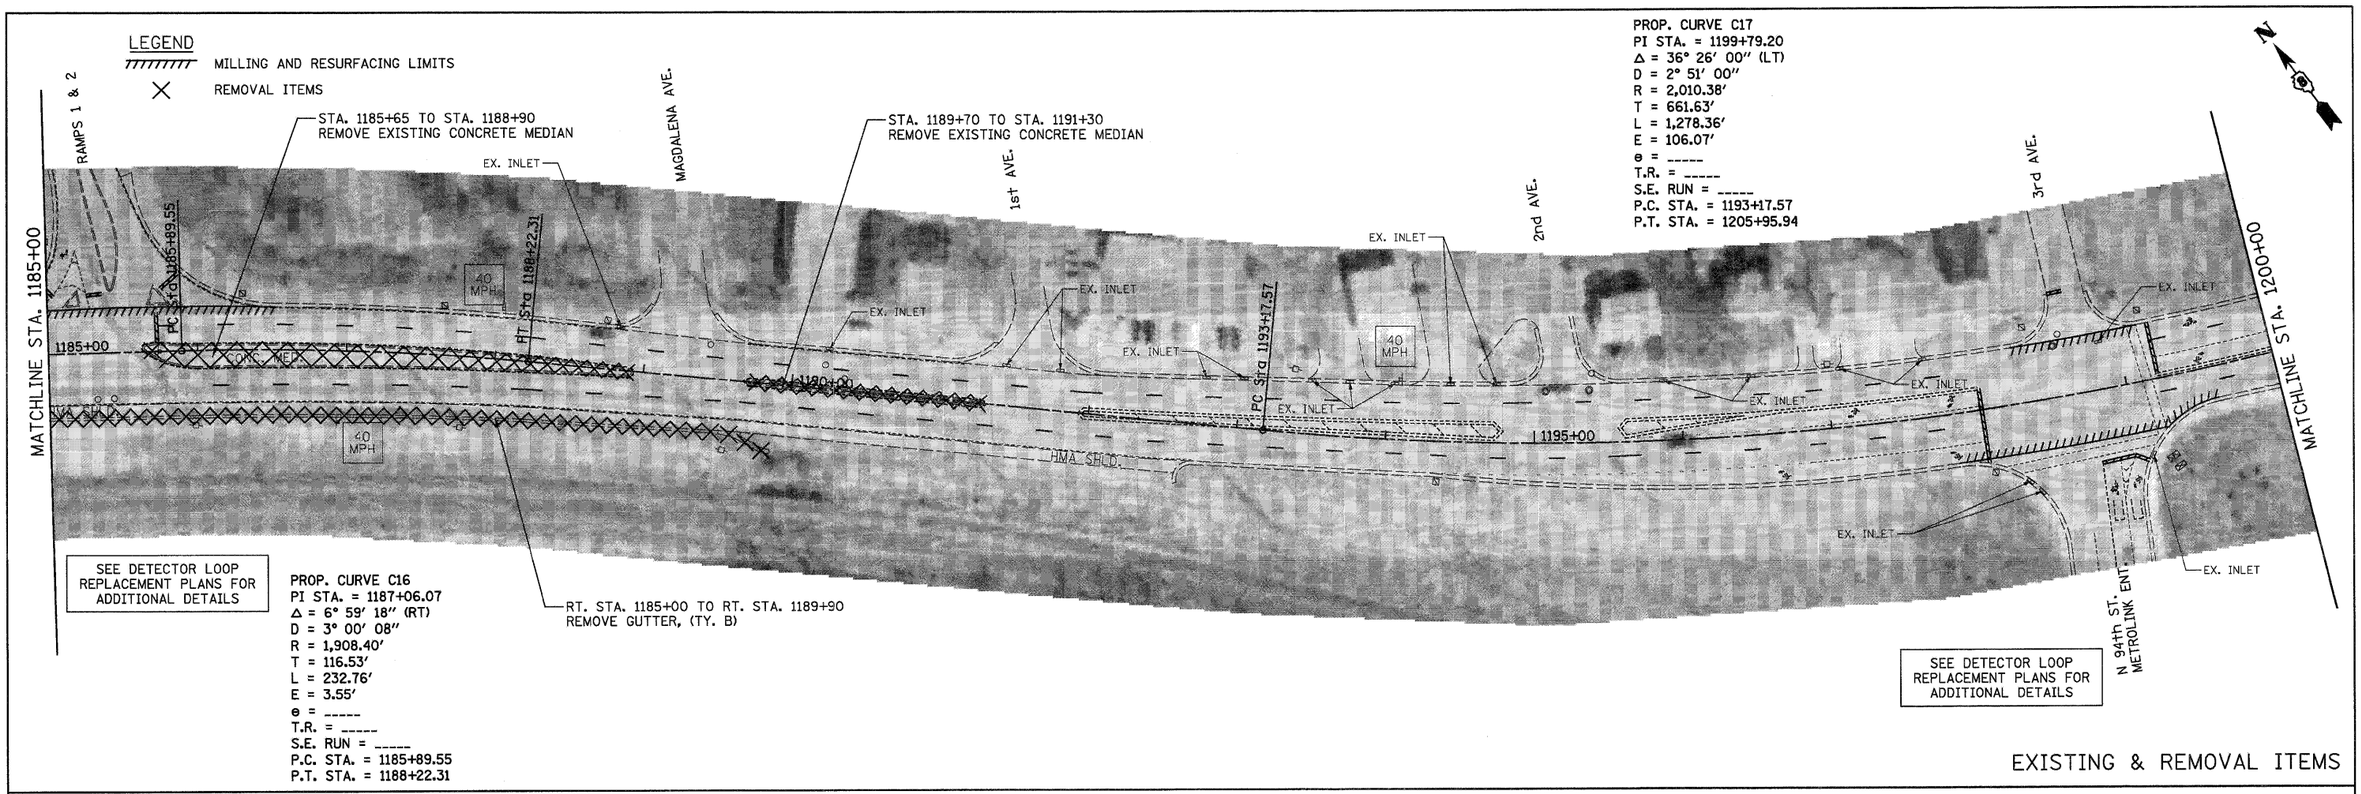

EXISTING & REMOVAL ITEMS

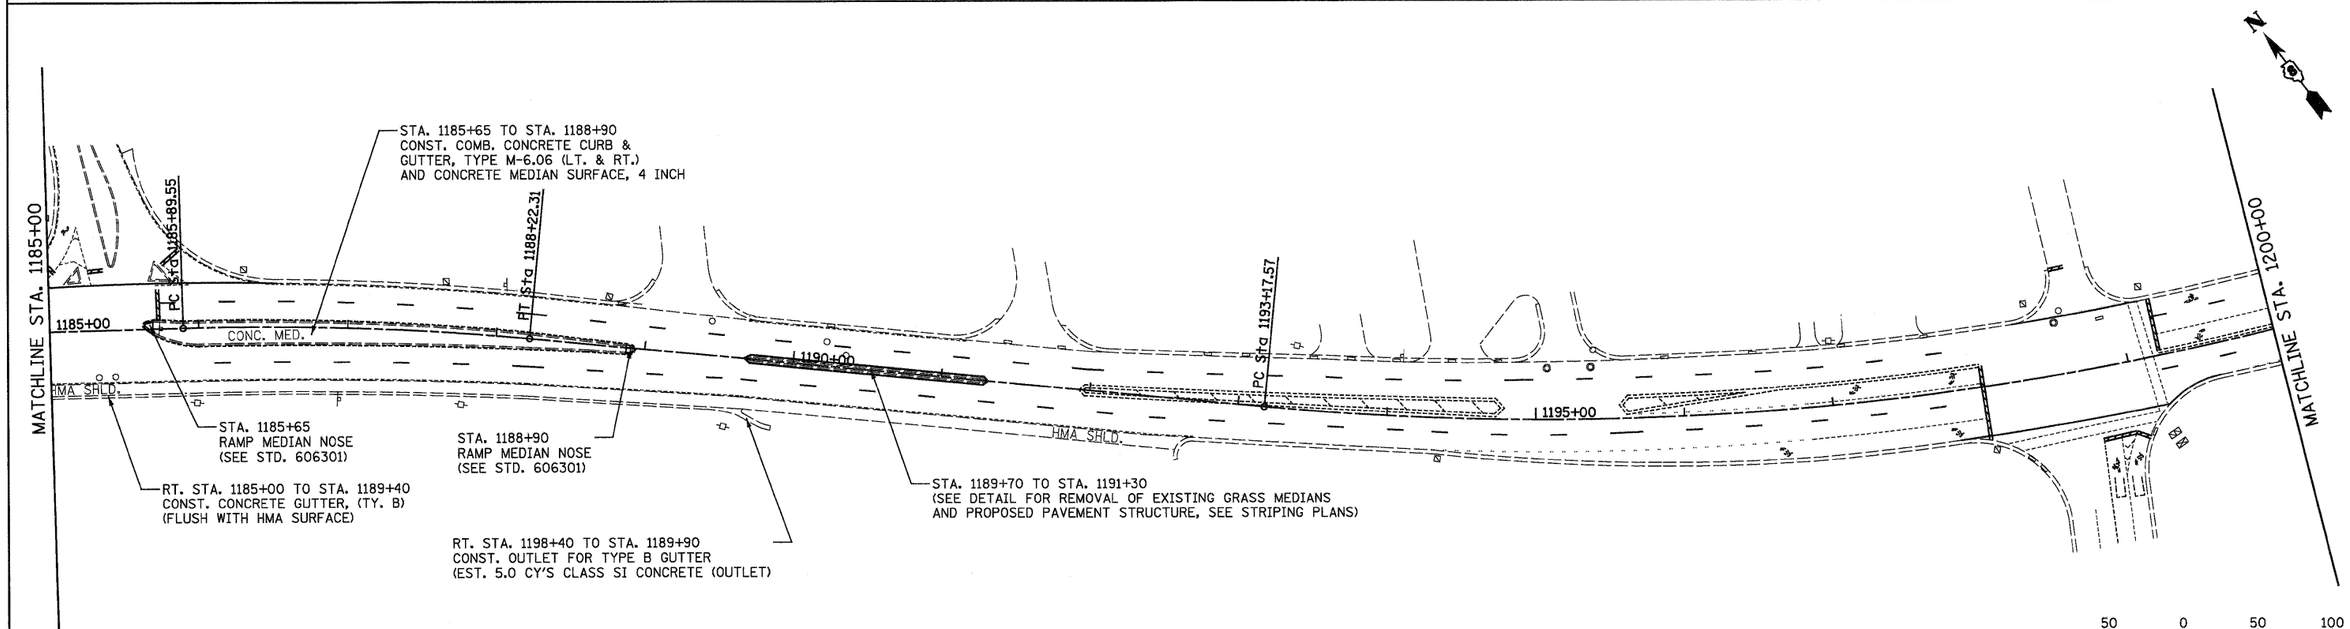

PROPOSED IMPROVEMENTS

FILE NAME = ...\cadd\D876096-sht-plan15.dgn	USER NAME = SJS	DESIGNED -	REVISED -
Johnson, Depp & Quisenberry CONSULTING ENGINEERS Springfield, Illinois		DRAWN -	REVISED -
	PLOT SCALE = 50.0000 ' / IN.	CHECKED -	REVISED -
	PLOT DATE = 12/15/2010 09:37:34	DATE -	REVISED -

STATE OF ILLINOIS
DEPARTMENT OF TRANSPORTATION

ST. CLAIR AVE./LINCOLN TRAIL PLAN SHEET

SCALE: | SHEET NO. OF SHEETS | STA. 1185+00.00 TO STA. 1200+00.00

F.A.U. RTE.	SECTION	COUNTY	TOTAL SHEETS	SHEET NO.
9166	34-1RS-3	ST. CLAIR	87	42
		CONTRACT NO. 76D96		
	ILLINOIS FED. AID PROJECT			