LEGEND

MILLING AND RESURFACING LIMITS

REMOVAL ITEMS

REMOVE EXISTING CONCRETE MEDIAN
STA. 1350+00 TO STA. 1353+92
STA. 1354+70 TO STA. 1359+42
STA. 1360+40 TO STA. 1365+00

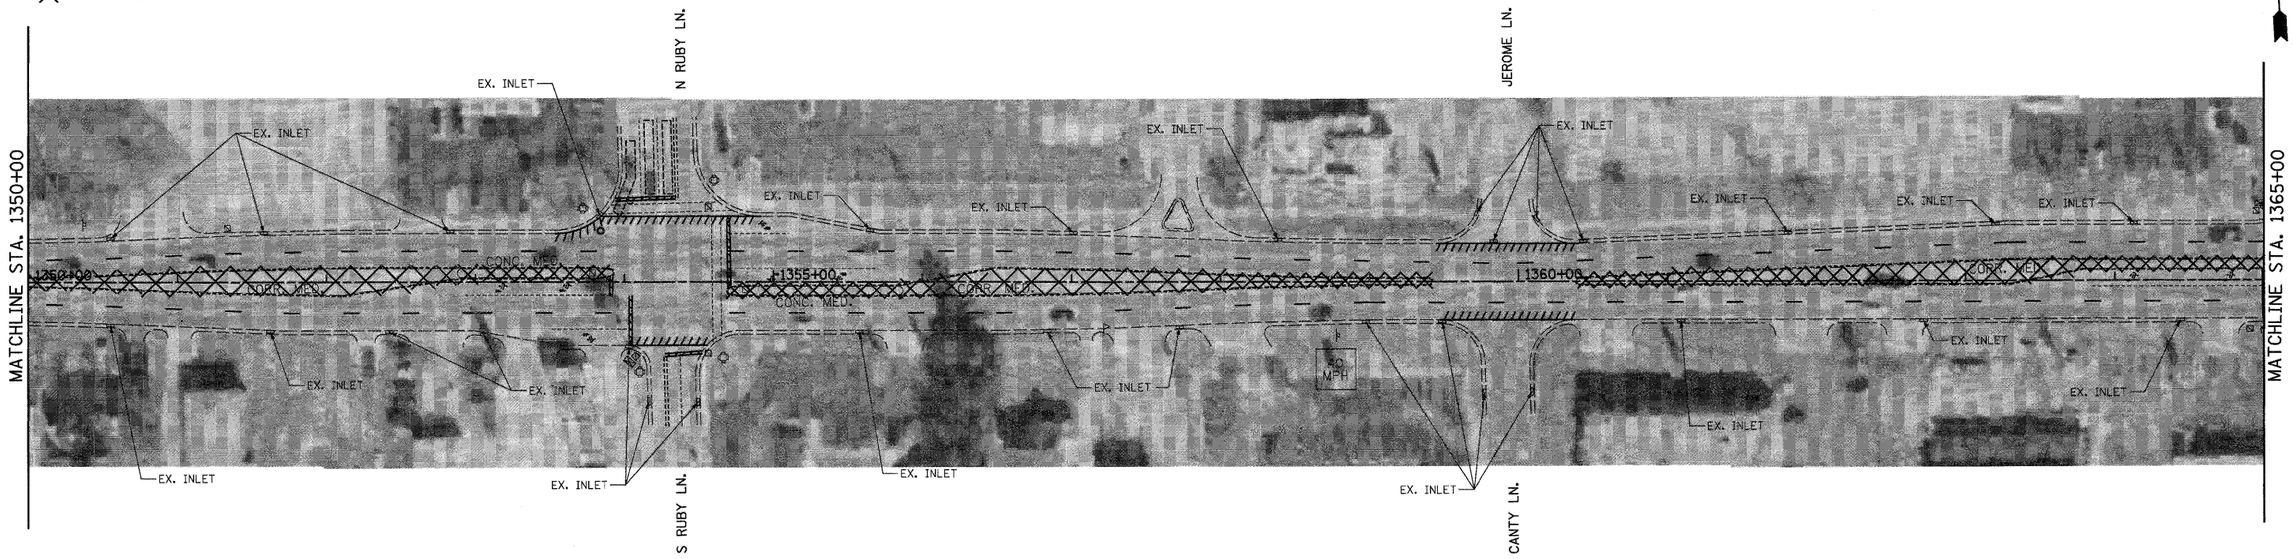

EXISTING & REMOVAL ITEMS

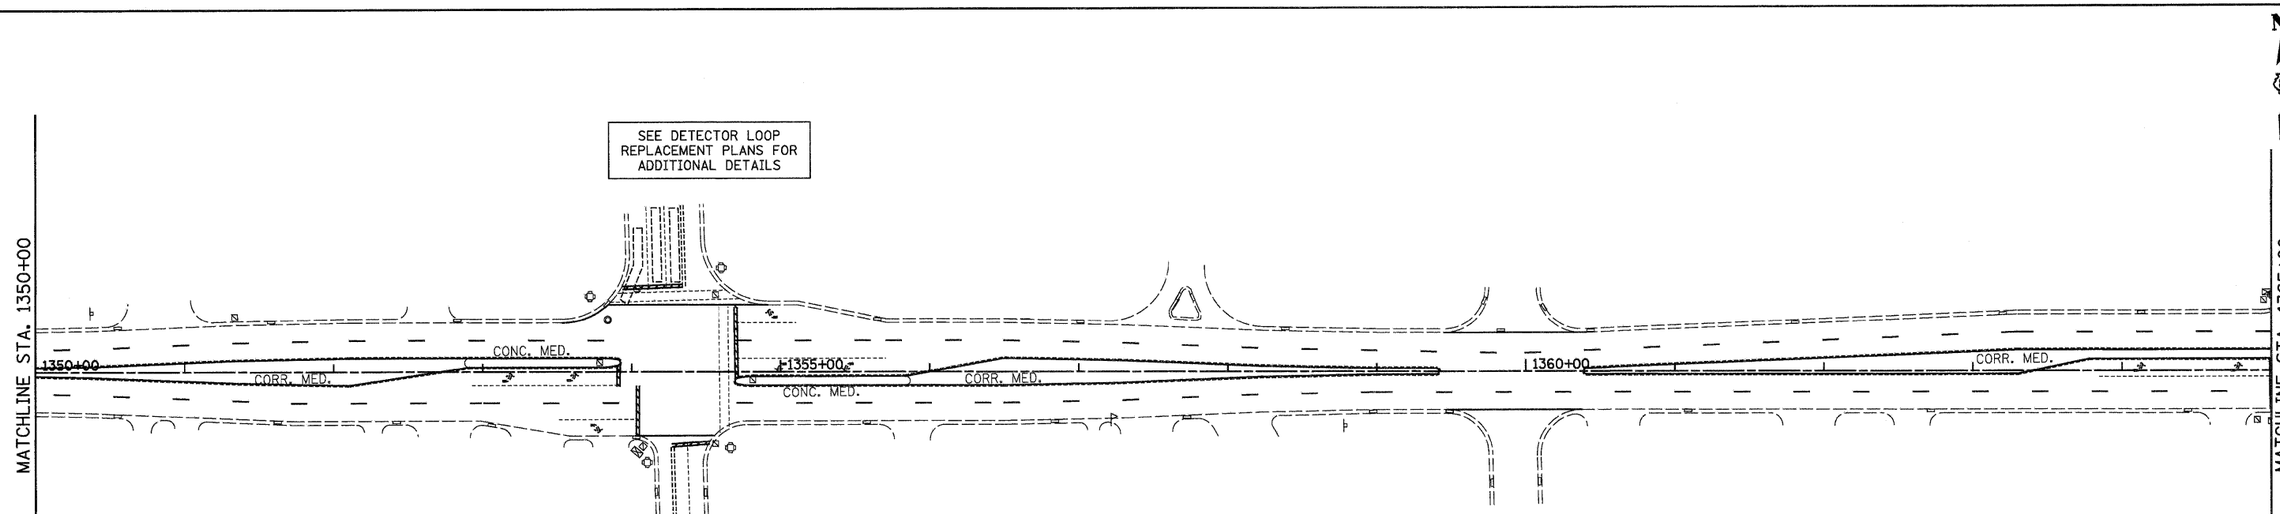

NOTE:
AT LOCATIONS WHERE THE EXISTING MEDIAN IS TO BE REMOVED, SEE TYPICAL SECTION FOR PAVEMENT STRUCTURE REPLACEMENT. SEE STRIPING PLANS.

50 0 50 100
SCALE IN FEET

PROPOSED IMPROVEMENTS

FILE NAME = ...\cadd\D876D96-sht-plan26.dgn	USER NAME = SJS	DESIGNED -	REVISED -
		DRAWN -	REVISED -
Johnson, Depp & Quisenberry CONSULTING ENGINEERS Springfield, Illinois	PLOT SCALE = 50.0000 ' / IN.	CHECKED -	REVISED -
	PLOT DATE = 12/15/2010 09:42:05	DATE -	REVISED -

STATE OF ILLINOIS
DEPARTMENT OF TRANSPORTATION

ST. CLAIR AVE./LINCOLN TRAIL PLAN SHEET

SCALE: | SHEET NO. OF SHEETS | STA. 1350+00.00 TO STA. 1365+00.00

F.A.U. RTE.	SECTION	COUNTY	TOTAL SHEETS	SHEET NO.
9166	34-1RS-3	ST. CLAIR	87	53
		CONTRACT NO. 76D96		
	ILLINOIS	FED. AID PROJECT		