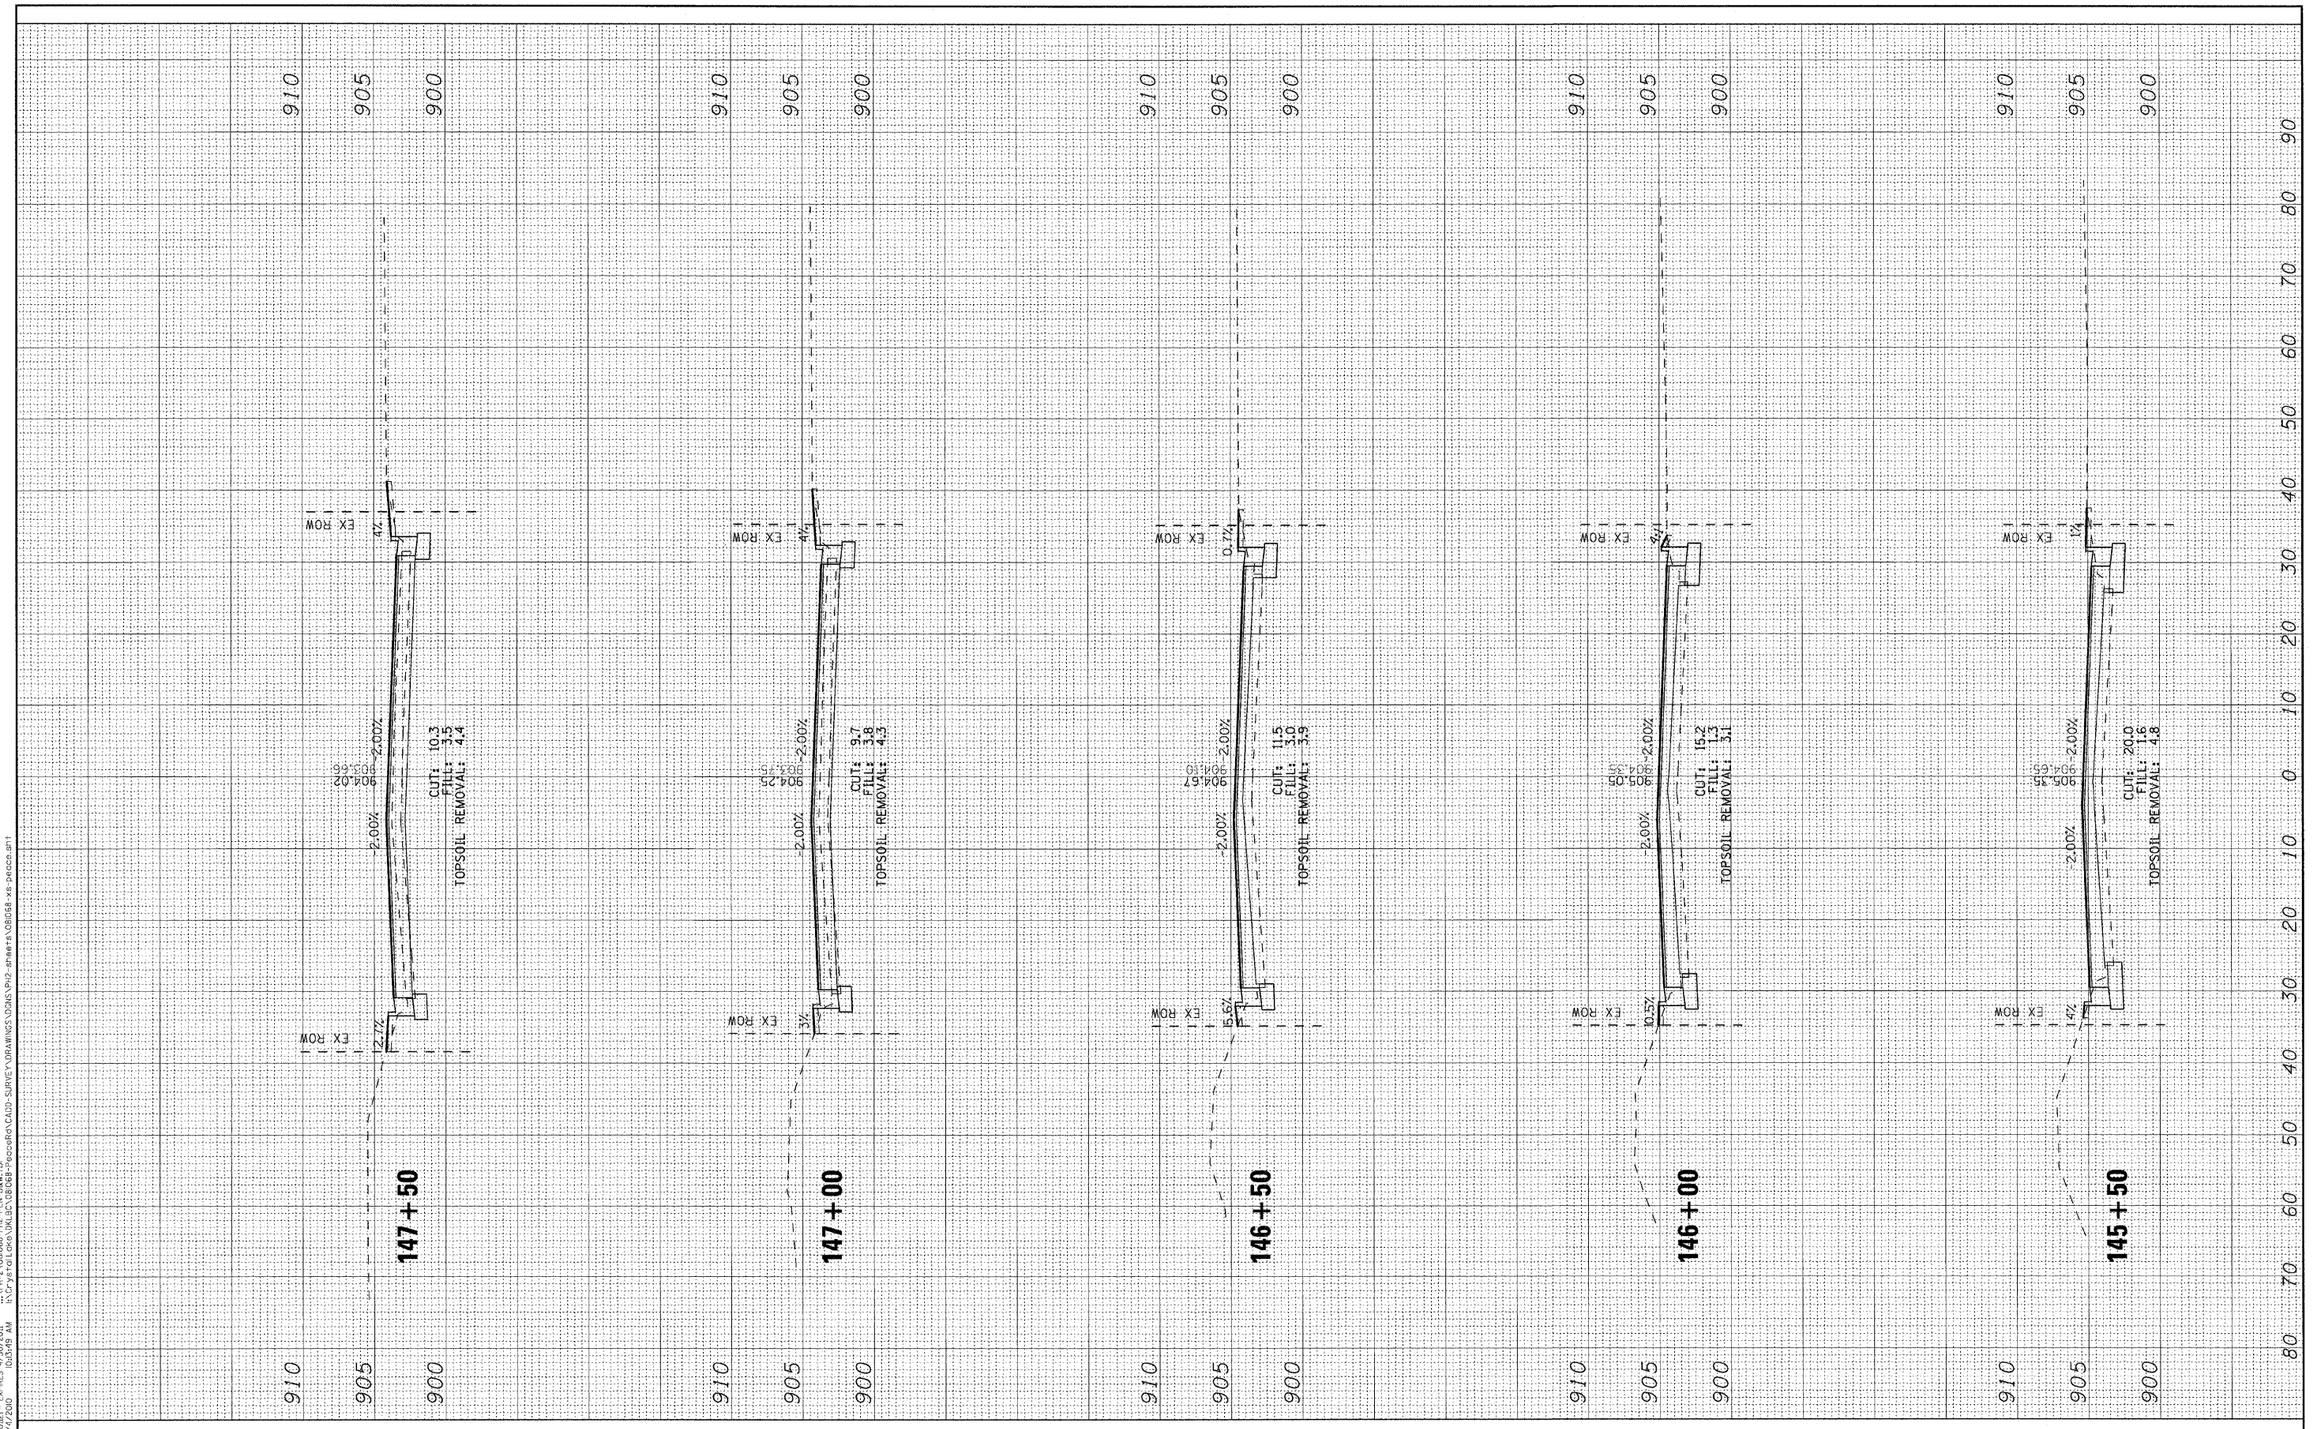


COPYRIGHT © 2010, BY BAXTER & WOODMAN, INC.
ALL RIGHTS RESERVED. UNPUBLISHED WORK.
STATE OF ILLINOIS
LICENSE NO. 184-001219 EXPIRES 4/30/2011
8/4/2010 10:43:49 AM

...\Xrefs\ver\VDSP2104.dgn
...\PH-2\DGN\BR-PH2-PLN-RNK.tbl
I:\Crystal Disks\DKL3C\08068-Peace Rd\CADD-SURVEY\DRAWINGS\DGNS\PH2-sheet\08068-xs-peace.sht

| | | |
|---|---|---|
| DESIGNED - DJS | | REVISED - |
| DRAWN - MAC | | REVISED - |
| CHECKED - RWL | | REVISED - |
| DATE - 05-03-210 | | REVISED - |

**CITY OF DeKALB, ILLINOIS**
**PEACE ROAD**
**IMPROVEMENTS**

**CROSS SECTIONS**
**PEACE ROAD**

SCALE: H: 1"=10' V: 1"=5' STA. 145+50 TO STA. 147+50

| F.A. RTE. | SECTION | COUNTY | TOTAL SHEETS | SHEET NO. |
|---|---|---|---|---|
| 5369 | 06-00172-00-WR | DeKALB | 64 | 63 |
| | | CONTRACT NO. 87465 | | |
| FED. ROAD DIST. NO. 3 | ILLINOIS | FED. AID PROJECT M-5017 (043) | | |