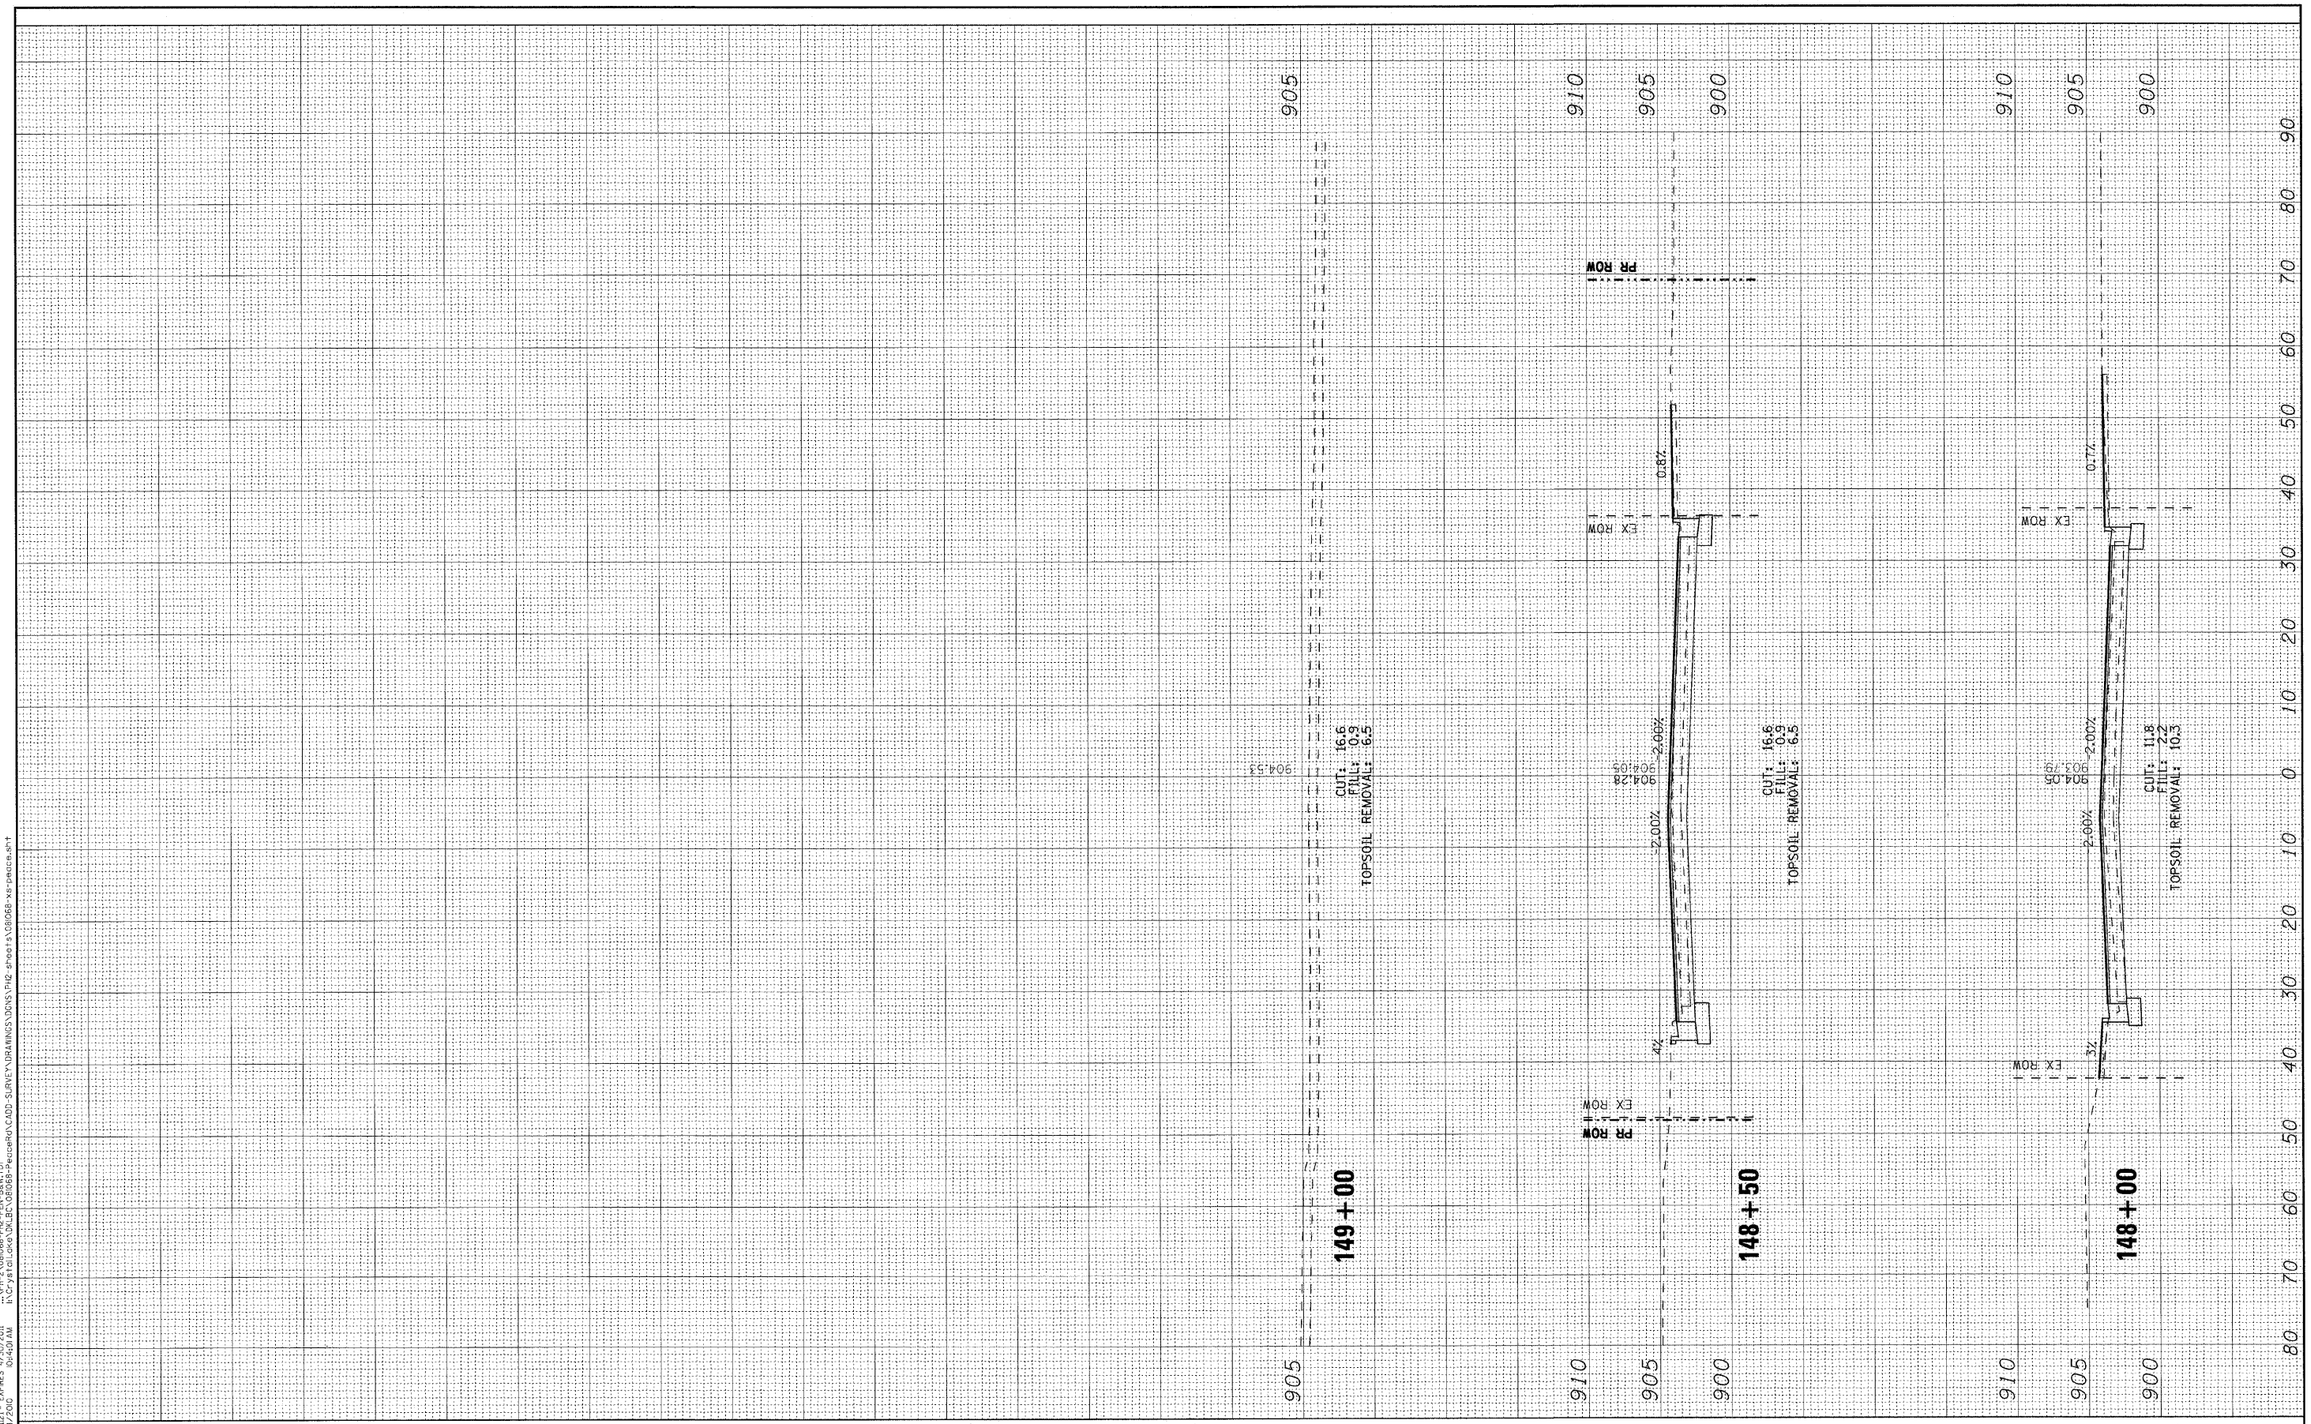

BAXTER & WOODMAN Consulting Engineers	DESIGNED - DJS	REVISED -	
	DRAWN - MAC	REVISED -	
	CHECKED - RWL	REVISED -	
	DATE - 05-03-210	REVISED -	

CITY OF DeKALB, ILLINOIS
PEACE ROAD
IMPROVEMENTS

CROSS SECTIONS
PEACE ROAD

SCALE: H: 1"=10' V: 1"=5' | STA. 148+00 TO STA. 149+00

F.A. RTE.	SECTION	COUNTY	TOTAL SHEETS	SHEET NO.
5369	06-00172-00-WR	DeKALB	64	64
		CONTRACT NO. 87465		
FED. ROAD DIST. NO. 3	ILLINOIS	FED. AID PROJECT M-5017 (043)		

COPYRIGHT © 2010, BY BAXTER & WOODMAN, INC.
STATE OF ILLINOIS - PROFESSIONAL DESIGN FIRM
LICENSE NO. - 184-001121 - EXPIRES 4/30/2011
23%kb 8/4/2010 10:44:01 AM
...\plotdriver\PDF22X34.plt
...\PH-2\08068-PH2-PEN-B&W.tbl
I:\CrystalLake\DKLBC\08068-PeaceRd\CADD-SURVEY\DRAWINGS\DGNS\PH2-sheets\08068-xs-peace.sht