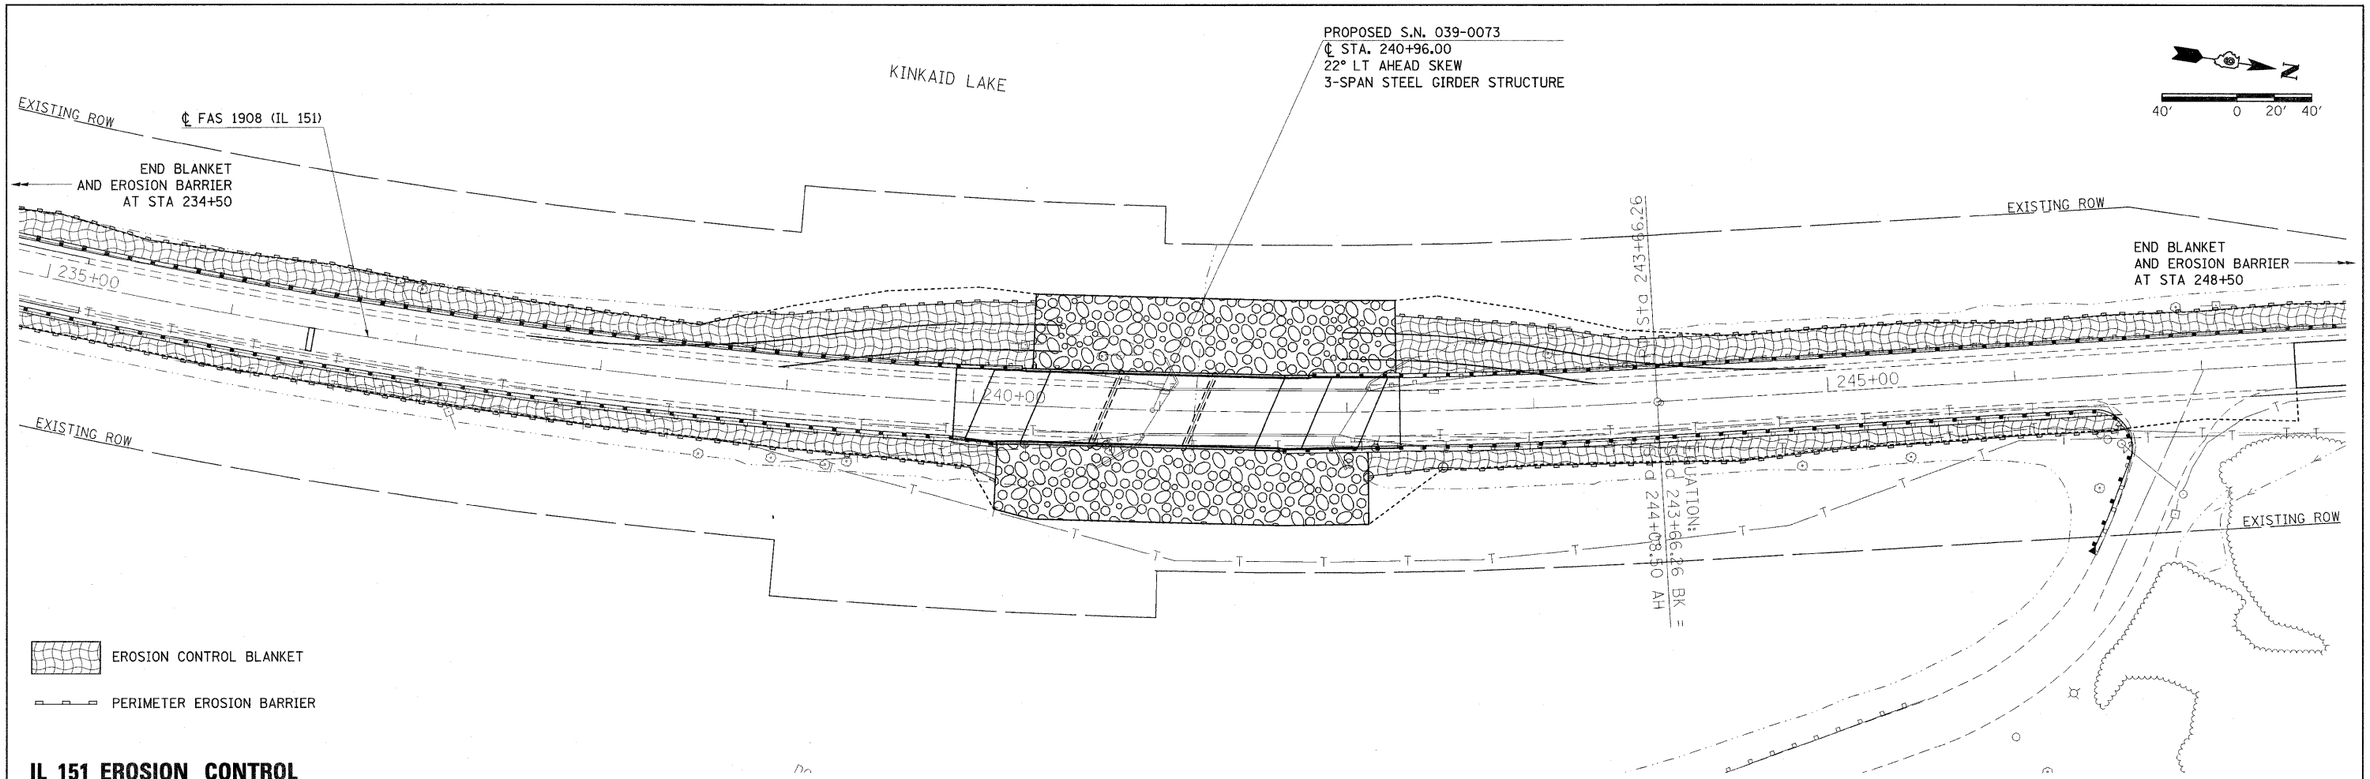

IL 151 EROSION CONTROL

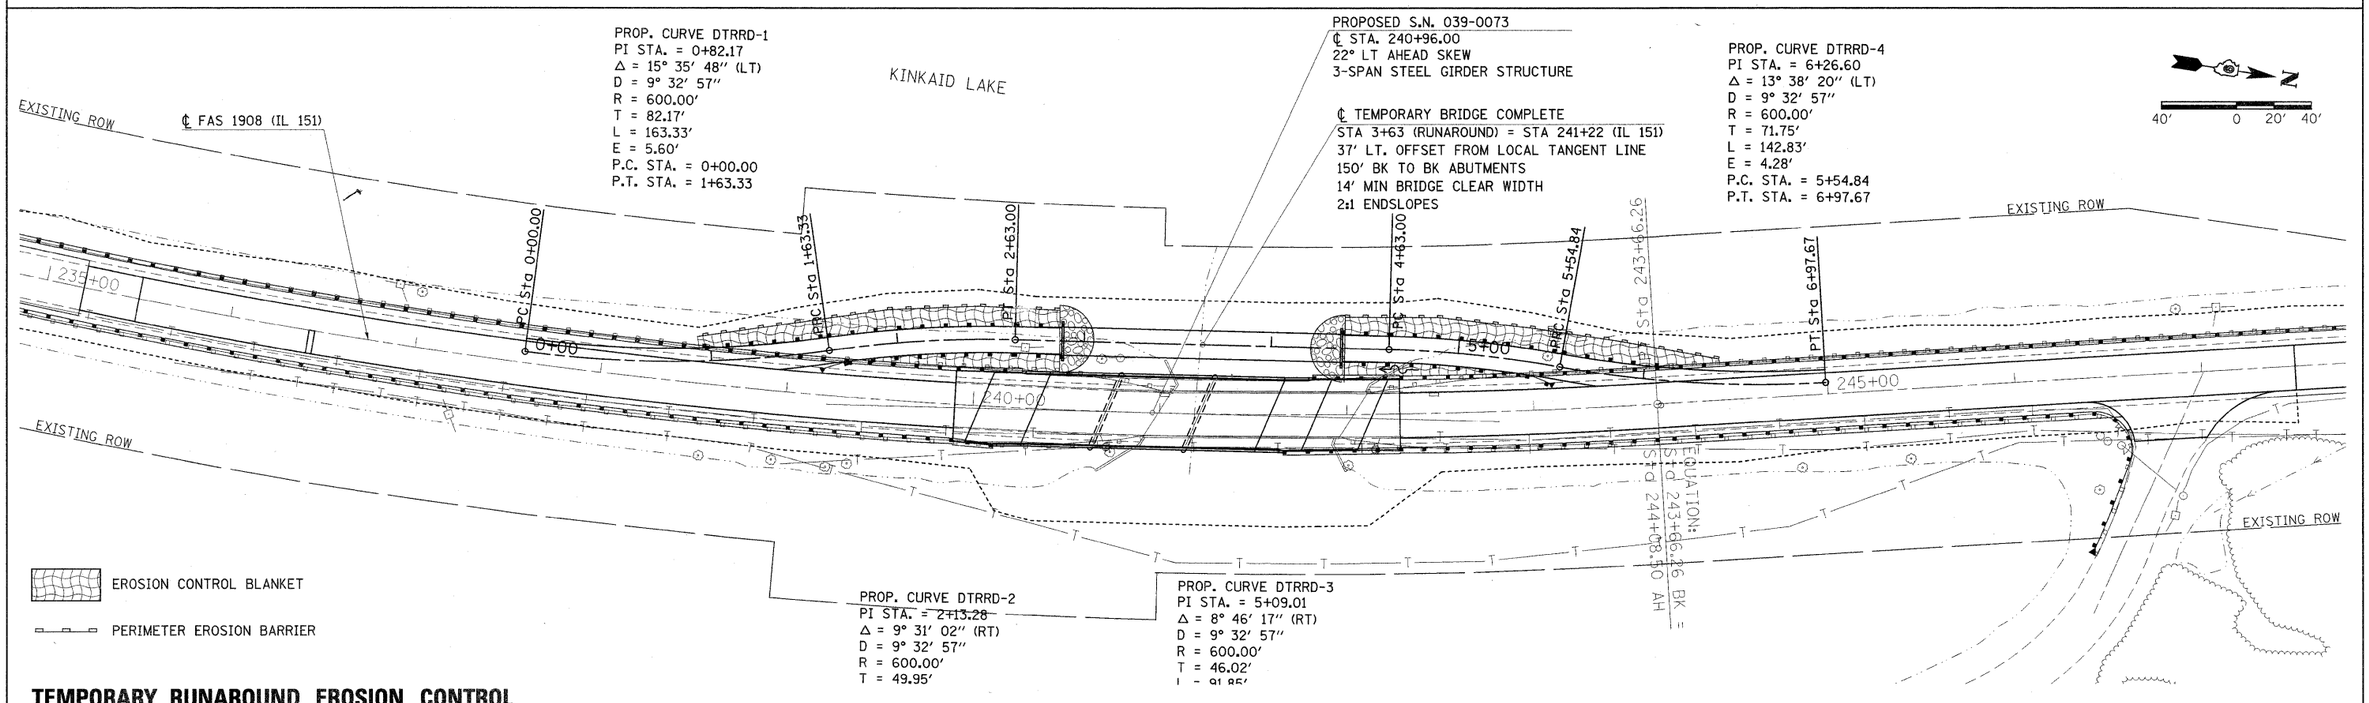

TEMPORARY RUNAROUND EROSION CONTROL

FILE NAME = c:\pw_work\pwidot\halsteadtw\dms71840\d700805.sht_plnprf.dgn	USER NAME = halsteadtw	DESIGNED -	REVISED -
		DRAWN -	REVISED -
	PLOT SCALE = 40.2020 ′ / IN.	CHECKED -	REVISED -
	PLOT DATE = 12/10/2010	DATE -	REVISED -

STATE OF ILLINOIS
DEPARTMENT OF TRANSPORTATION

EROSION CONTROL PLAN

SCALE: 1″=40′ | SHEET NO. OF SHEETS | STA. | TO STA.

F.A.S. RTE.	SECTION	COUNTY	TOTAL SHEETS	SHEET NO.
1908	(13B)I-2	JACKSON	71	10
		CONTRACT NO. 98898		
		ILLINOIS	FED. AID PROJECT	