STATE OF ILLINOIS
DEPARTMENT OF TRANSPORTATION

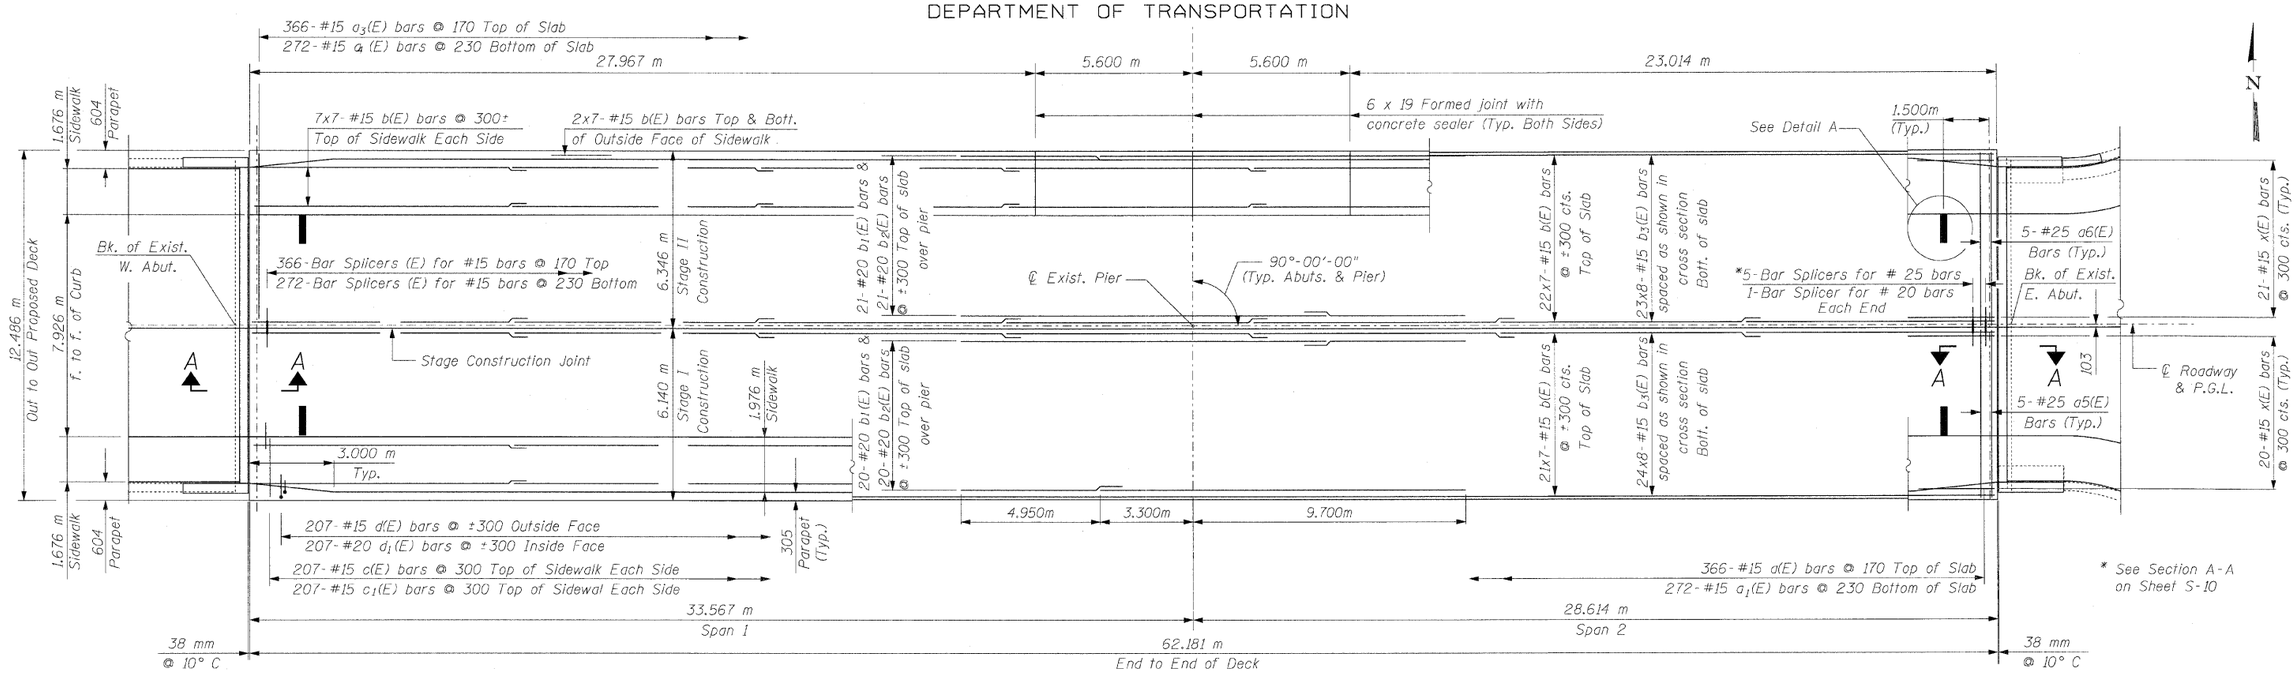

PLAN

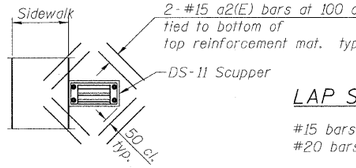

LAP SPLICES

#15 bars - 660
#20 bars - 790

DETAIL A

Note:
Cut longitudinal reinforcement to clear drainage scuppers.

The underpass luminaire hanger assembly complete with heavy duty anchors/inserts and all applicable hardware shall be included in the cost of Concrete Superstructure.

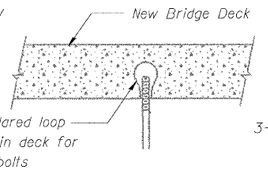

LUMINAIRE HANGER ASSEMBLY

See Electrical Plans for Details

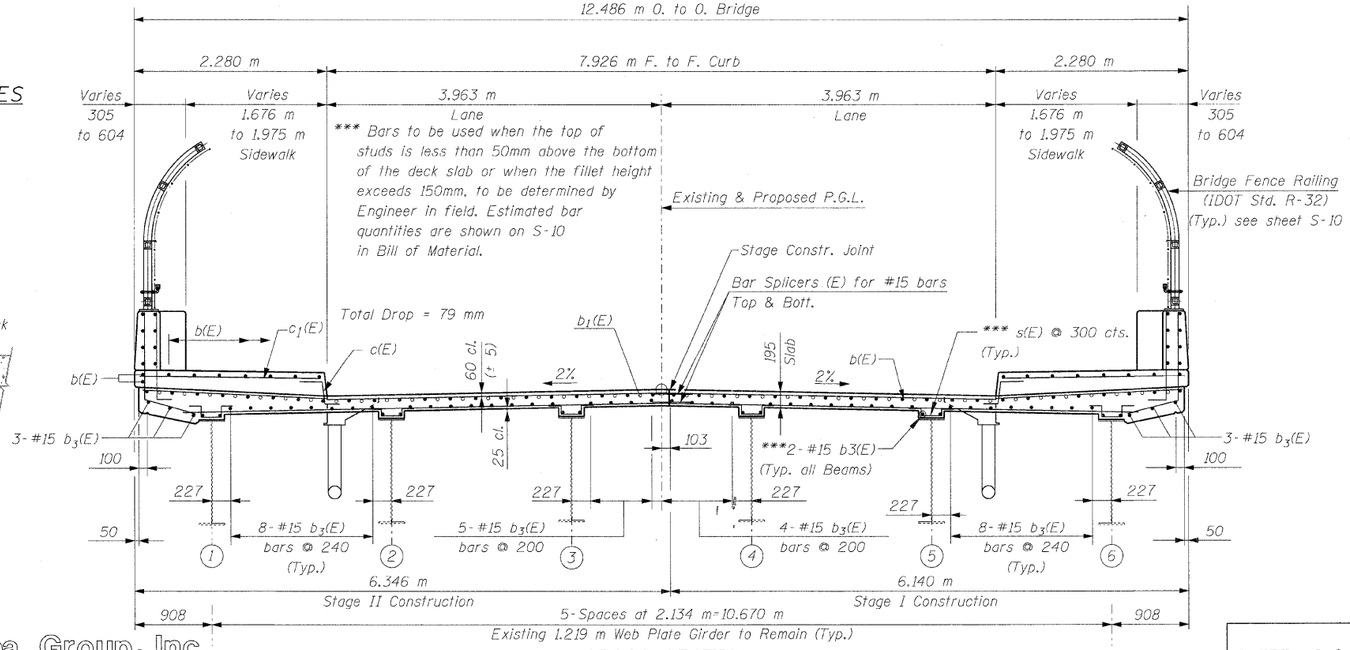

CROSS SECTION
(Looking East)

NOTES:

1. Reinforcement bars designated (E) shall be epoxy coated.
2. Bars indicated thus 1 x 2-#15 etc. indicates 1 line of bars with 2 lengths per line
3. Work this sheet with sheet S-10.

SUPERSTRUCTURE
STRUCTURE NO. 016-2034

SHEET NO. S-9	F.A.I. RTE.	SECTION	COUNTY	TOTAL SHEETS	SHEET NO.
S-26 SHEETS	57	1818.3B-R	COOK	58	33
			CONTRACT NO. 60862		
	FED. ROAD DIST. NO.	ILLINOIS	FED. AID PROJECT		

DESIGNED	EKM
CHECKED	SCD
DRAWN	RD
CHECKED	EKM

Ciorba Group, Inc.
CONSULTING ENGINEERS
5507 North Cumberland Avenue, Suite 402 Chicago, Illinois 60656
Tel. 773.775.4009 Fax 773.775.4014 Email chicago@ciorba.com

1/16/2009
rdaniel
n:\proj\3153\125th\design\structural\cad\3153-02-FS-04.DGN