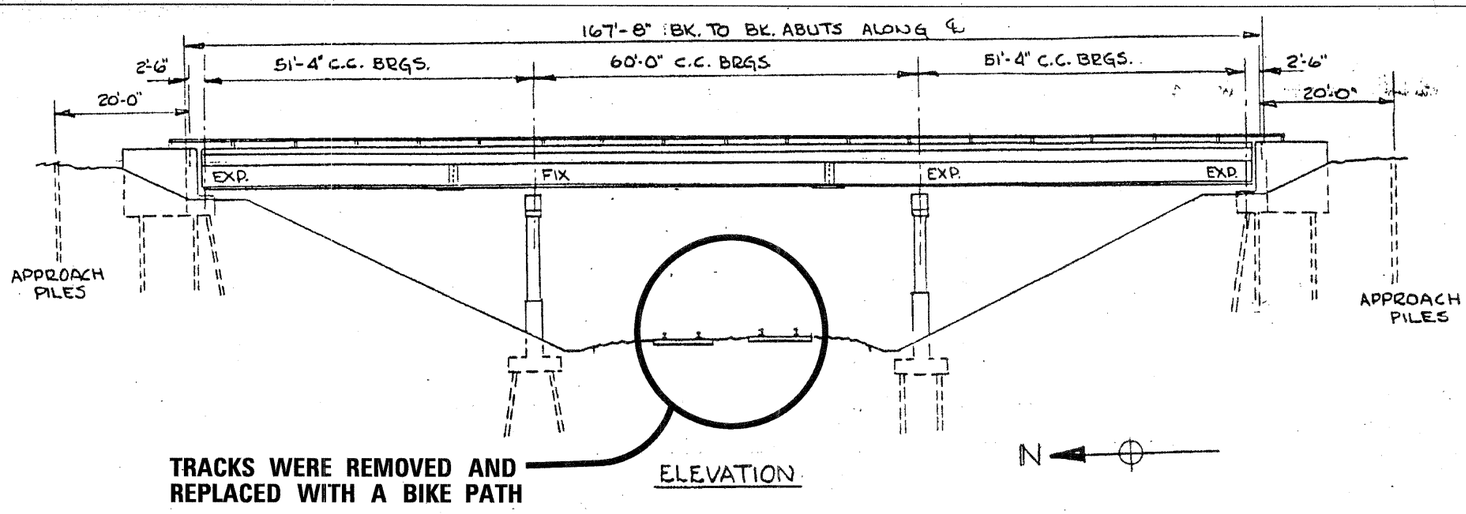

F.A.P. RTE.	SECTION	COUNTY	TOTAL SHEETS	SHEET NO.
338	2007-024 I	DuPAGE	26	16
STA.	TO STA.			
FED. ROAD DIST. NO.	ILLINOIS	FED. AID PROJECT		

CONTRACT NO. 60C90

TOTAL BILL OF MATERIAL

ITEM	UNIT	QUANTITY
HOT-MIX ASPHALT SURFACE REMOVAL COMPLETE	SQ. YD.	1,239
BRIDGE DECK HYDRO-SCARIFICATION 1/2"	SQ. YD.	1,239
BRIDGE DECK LATEX CONCRETE OVERLAY, 2 1/4 INCHES	SQ. YD.	1,239
DECK SLAB REPAIR (FULL DEPTH, TYPE II)	SQ. YD.	32
PREFORMED JOINT STRIP SEAL	FOOT	156
CONCRETE REMOVAL	CU. YD.	23.7
REINFORCEMENT BARS, EPOXY COATED	LB.	4,860
CONCRETE SUPERSTRUCTURE	CU. YD.	23.7
BRIDGE DECK GROOVING	SQ. YD.	1,239
BAR SPLICERS	EACH	48
PROTECTIVE SHIELD	SQ. YD.	460
STRUCTURAL REPAIR OF CONCRETE (DEPTH EQUAL TO OR LESS THAN 5")	SQ. FT.	400

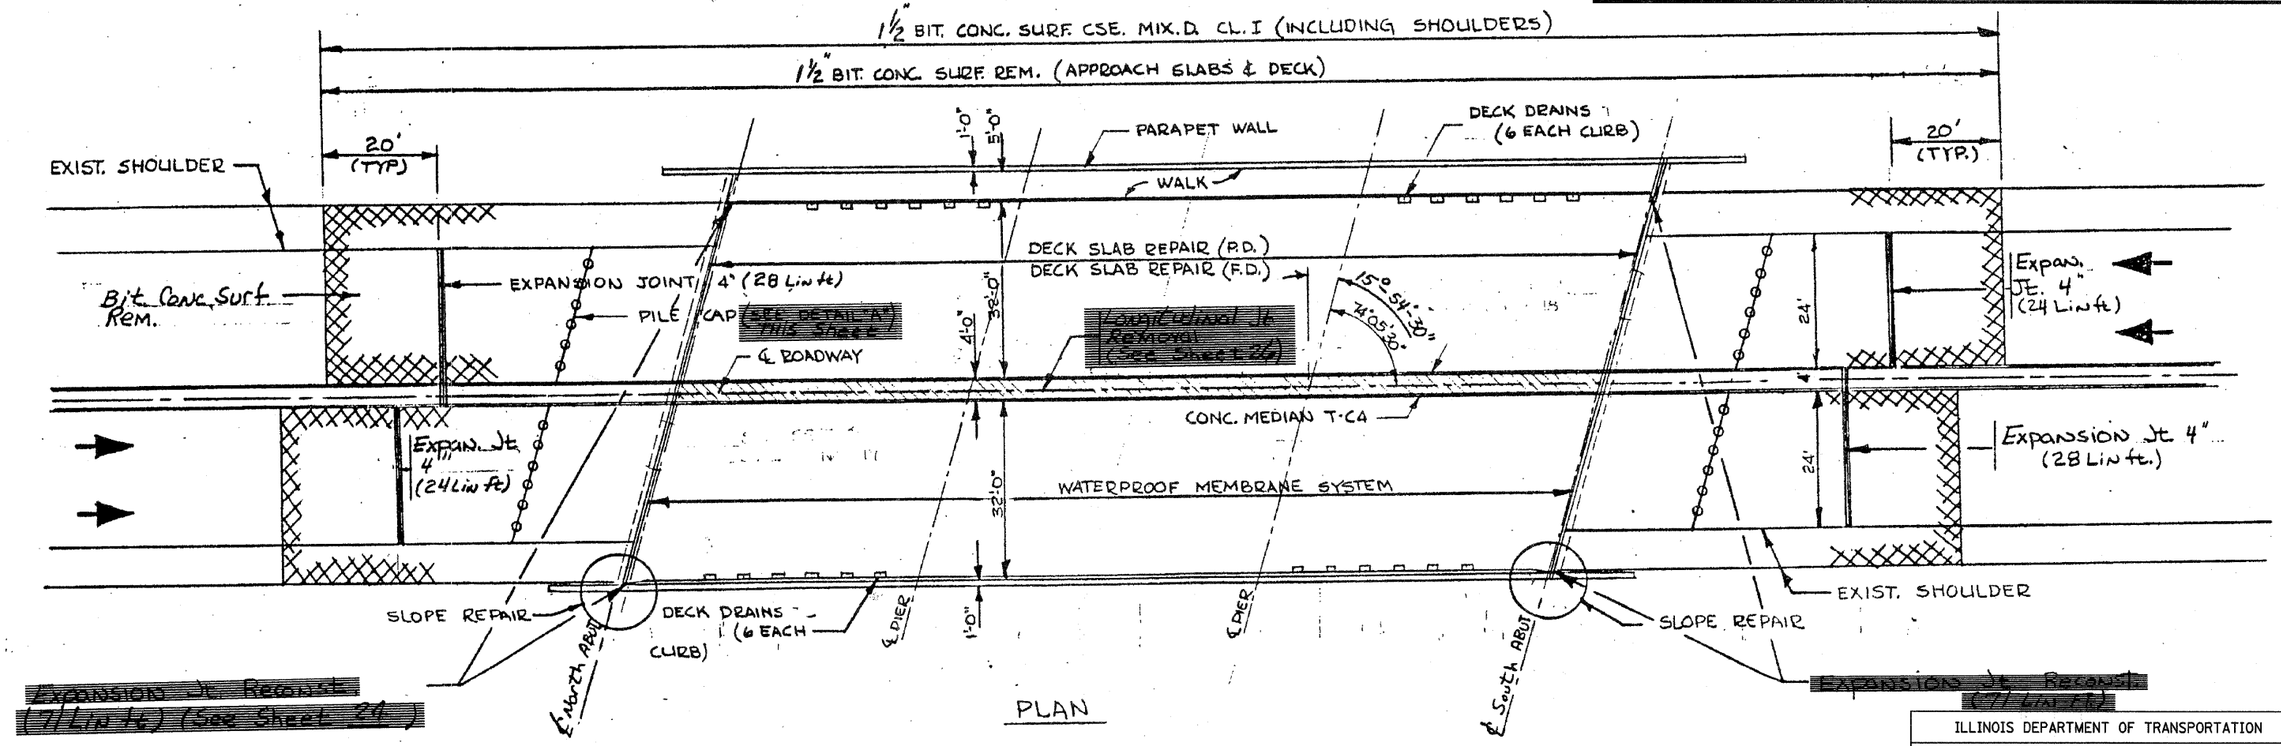

NOTE:
THERE ARE TRAFFIC SIGNAL CONDUITS ATTACHED TO BOTH ABUTMENTS. THE CONTRACTOR MUST WATCH OUT FOR AND PROTECT THESE FACILITIES.

FOR INFORMATION ONLY

REVISIONS	
NAME	DATE

ILLINOIS DEPARTMENT OF TRANSPORTATION

GENERAL PLAN & ELEVATION
IL. RTE. 59
OVER
B.N.S.F. R.R.
F.A.P. RTE. 338 SECTION: 2007-024 I
DuPAGE COUNTY
STRUCTURE NO. 022-0144

SCALE: NONE — DRAWN BY: D.L./F.M.
DATE: JANUARY 12, 2009 — CHECKED BY: B.N.S./S.J.P.

CHRISTIAN-ROGE & ASSOC., INC.
CHICAGO ILLINOIS