DESIGN		
INT.	DATE	REASON

FINAL SURVEY	BY	DATE
SURVEYED		
PLOTTED		
TERRAIN LINE		
NOTE BOOK	AREAS	
NO.	AREAS CHECKED	

PLOTS & CHECKS		
INT.	DATE NO.	REASON

ORIGINAL SURVEY	BY	DATE
SURVEYED		
PLOTTED		
TERRAIN LINE		
NOTE BOOK	AREAS	
NO.	AREAS CHECKED	

CHECKS		
INT.	DATE	REASON

F.A.P. RTE.	SECTION	COUNTY	TOTAL SHEETS	SHEET NO
681	(115)RS-1	LIVINGSTON	279	267
STA. 196+75.00	TO STA. 197+00.00			
FED. ROAD DIST. NO.	ILLINOIS	FED. AID PROJECT		

CONTRACT NO. 66375

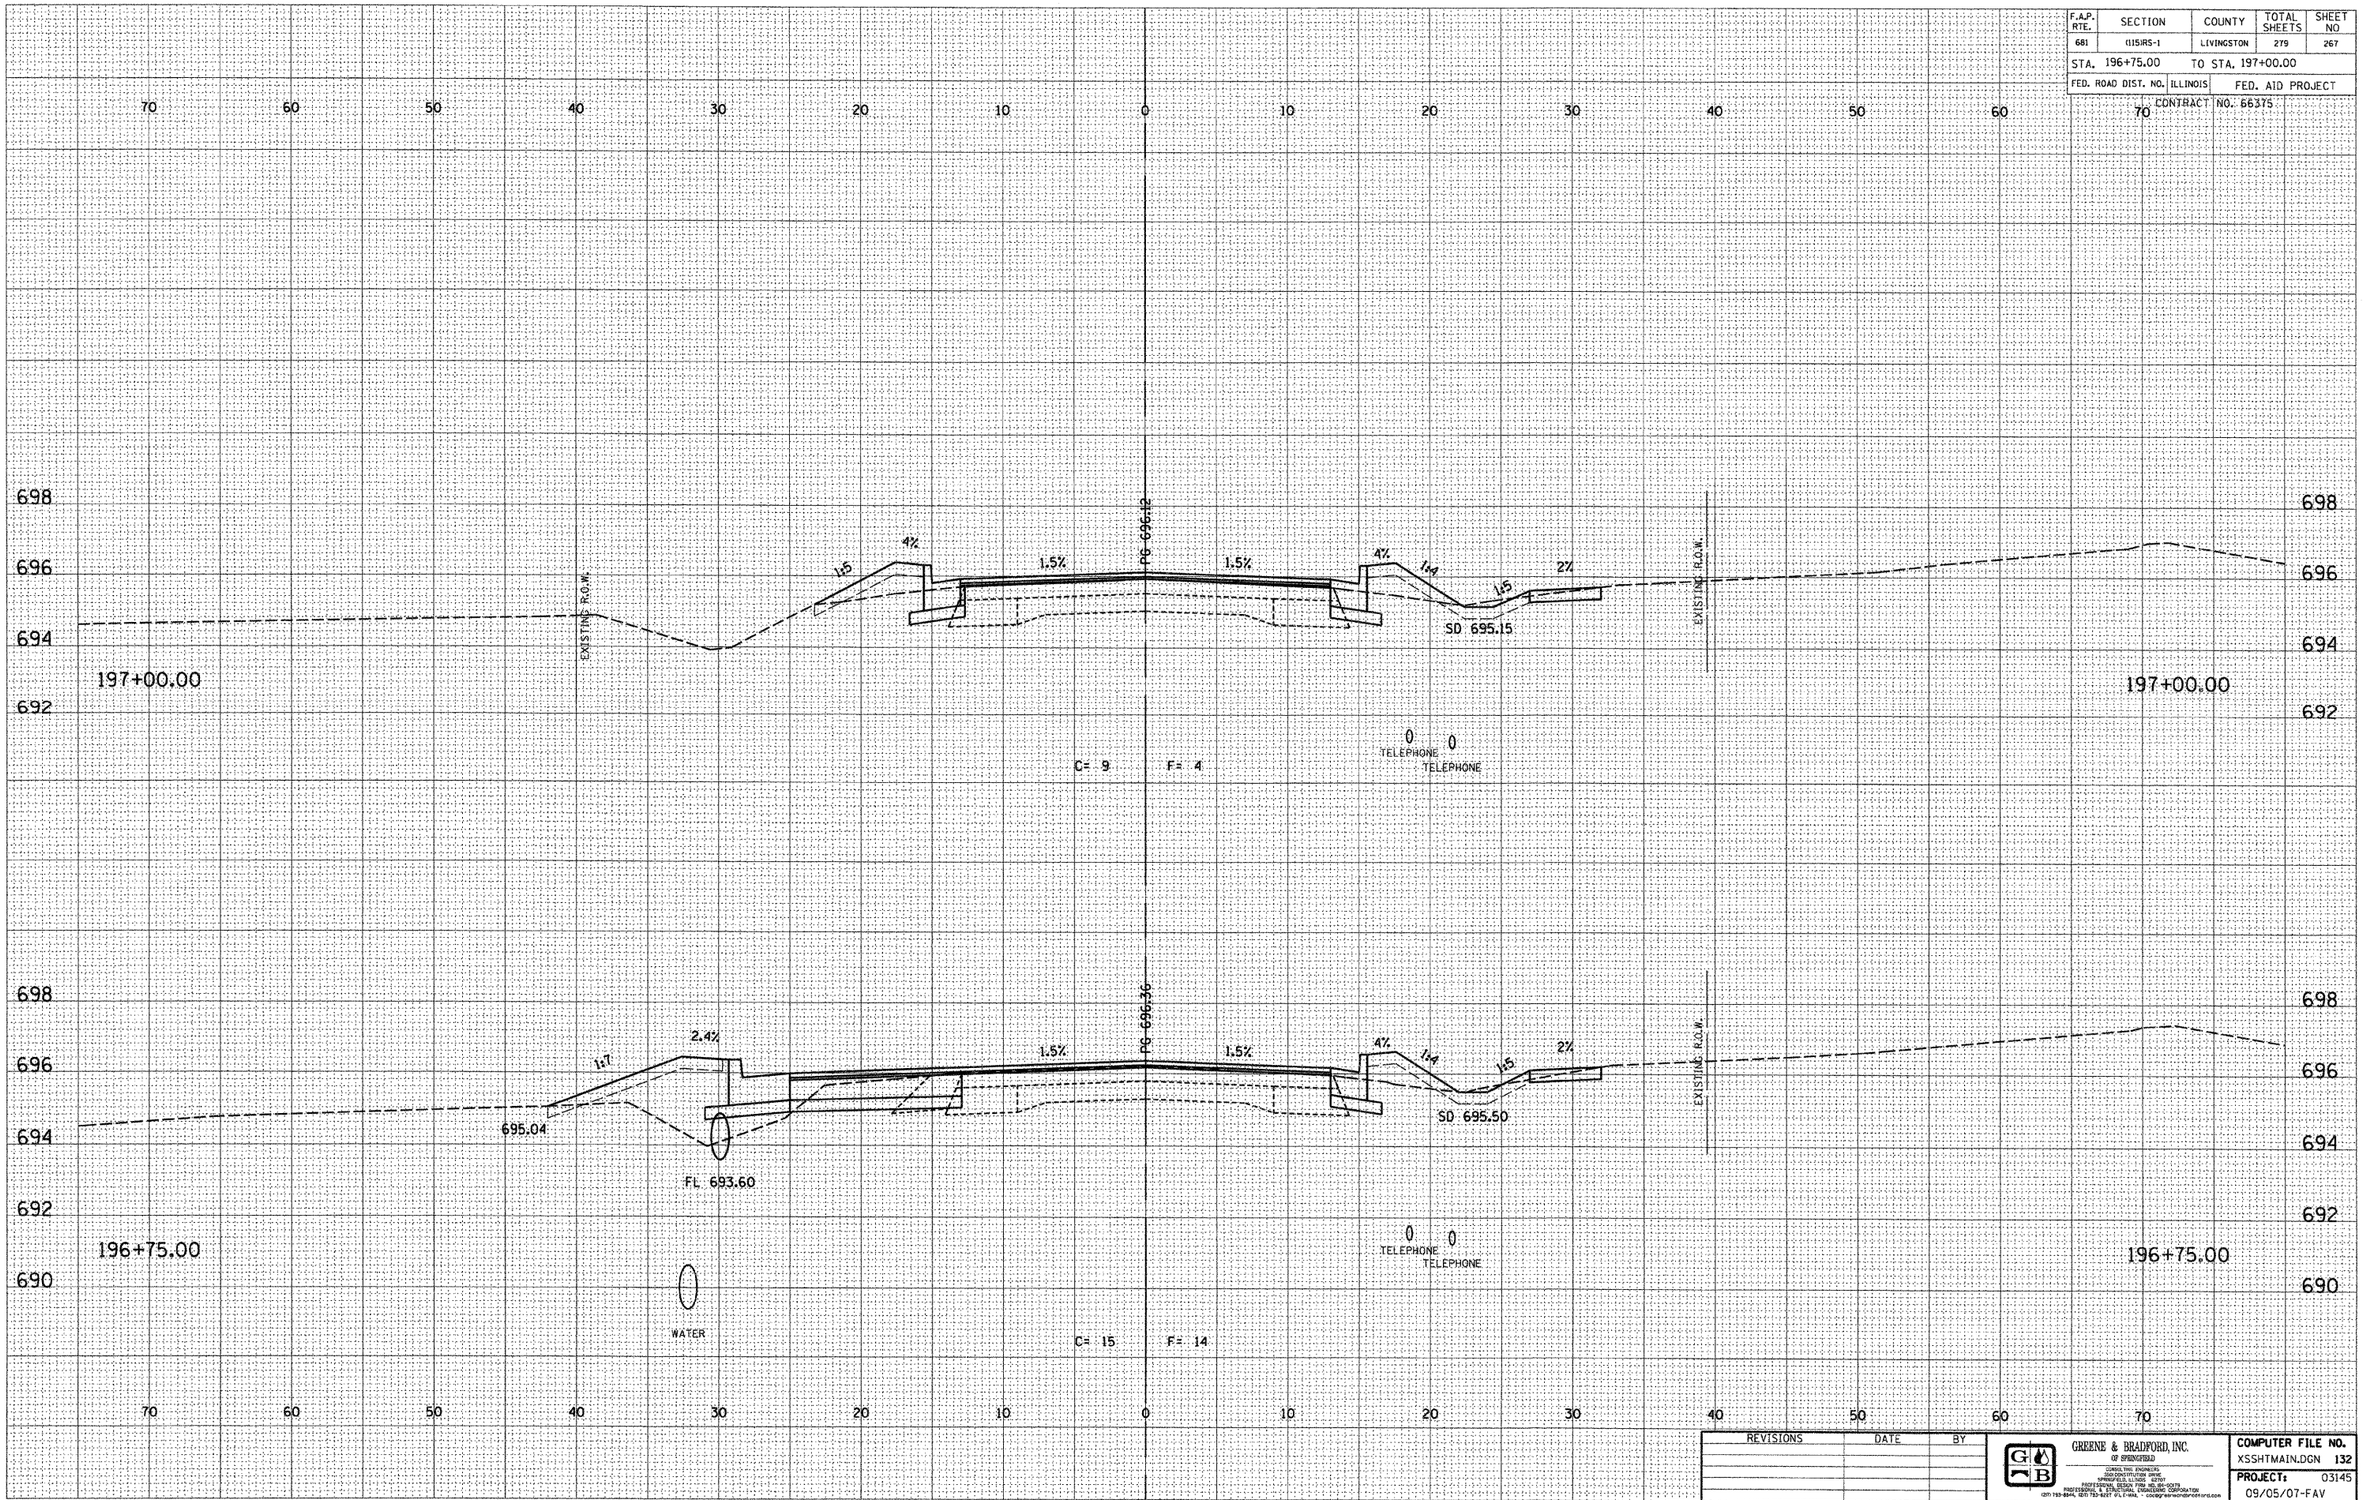

REVISIONS	DATE	BY

GREENE & BRADFORD, INC.
OF SPRINGFIELD
CONSULTING ENGINEERS
SPRINGFIELD, ILLINOIS 62701
PROFESSIONAL DESIGN FIRM 184.004.0078
PROFESSIONAL & STRUCTURAL ENGINEERING CORPORATION
(217) 753-8044, (217) 753-8217 (FAX) E-MAIL - cbs@greenebradford.com

COMPUTER FILE NO.
XSSHTMAIN.DGN 132
PROJECT: 03145
09/05/07-FAV

E-XSEC 2:1 06/09/03

CROSS SECTIONS - FAP 681 (IL RTE. 116) LIVINGSTON COUNTY

STA. 196+75.00 TO STA. 197+00.00