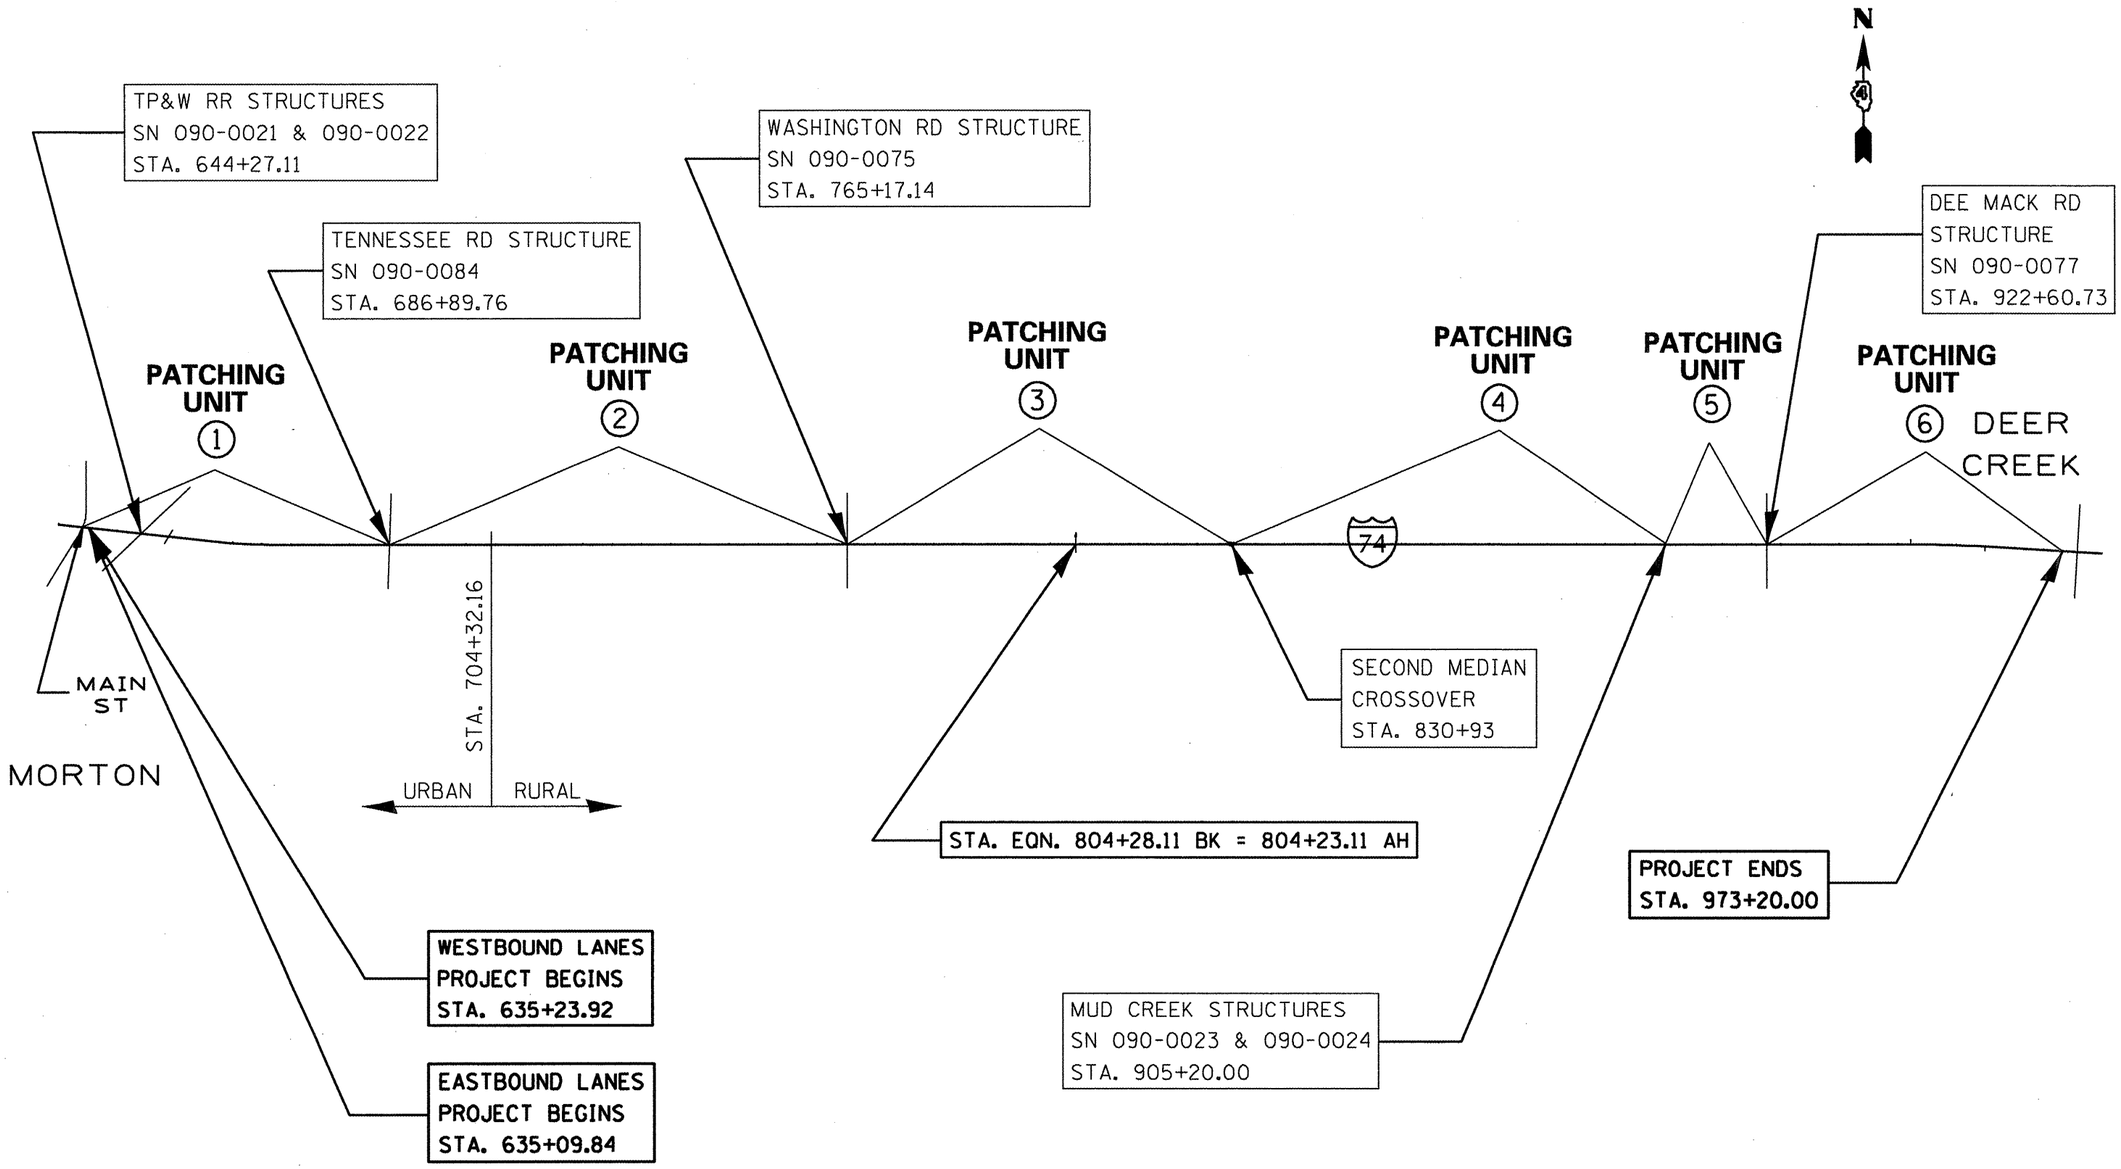

FILE NAME = I-74 Morton General File.dgn	USER NAME = kilmankk	DESIGNED -	REVISED -
		DRAWN -	REVISED -
	PLOT SCALE = 100.0000 ' / IN.	CHECKED -	REVISED -
	PLOT DATE = 2/11/2009	DATE -	REVISED -

STATE OF ILLINOIS
DEPARTMENT OF TRANSPORTATION

I-74 LINE DIAGRAM

NOT TO SCALE | SHEET NO. 1 OF 1 SHEETS | STA. 634+64.00 TO STA. 973+20.00

F.A.I. RTE.	SECTION	COUNTY	TOTAL SHEETS	SHEET NO.
74	(90-15)RS-3	TAZEWELL	60	17
		CONTRACT NO. 68508		
		ILLINOIS FED. AID PROJECT		