CONTRACT NO. 70129

F.A.P. RTE.	SECTION	COUNTY	TOTAL SHEETS	SHEET NO.
721	•	PIATT	48	9

• 8RS-4 & (9,10)RS-3

EXISTING TYPICAL CROSS SECTION Ⓖ

FAP 721 (IL 105)

STATION Ⓕ 885+16.82 TO STATION 889+02.00 Ⓗ

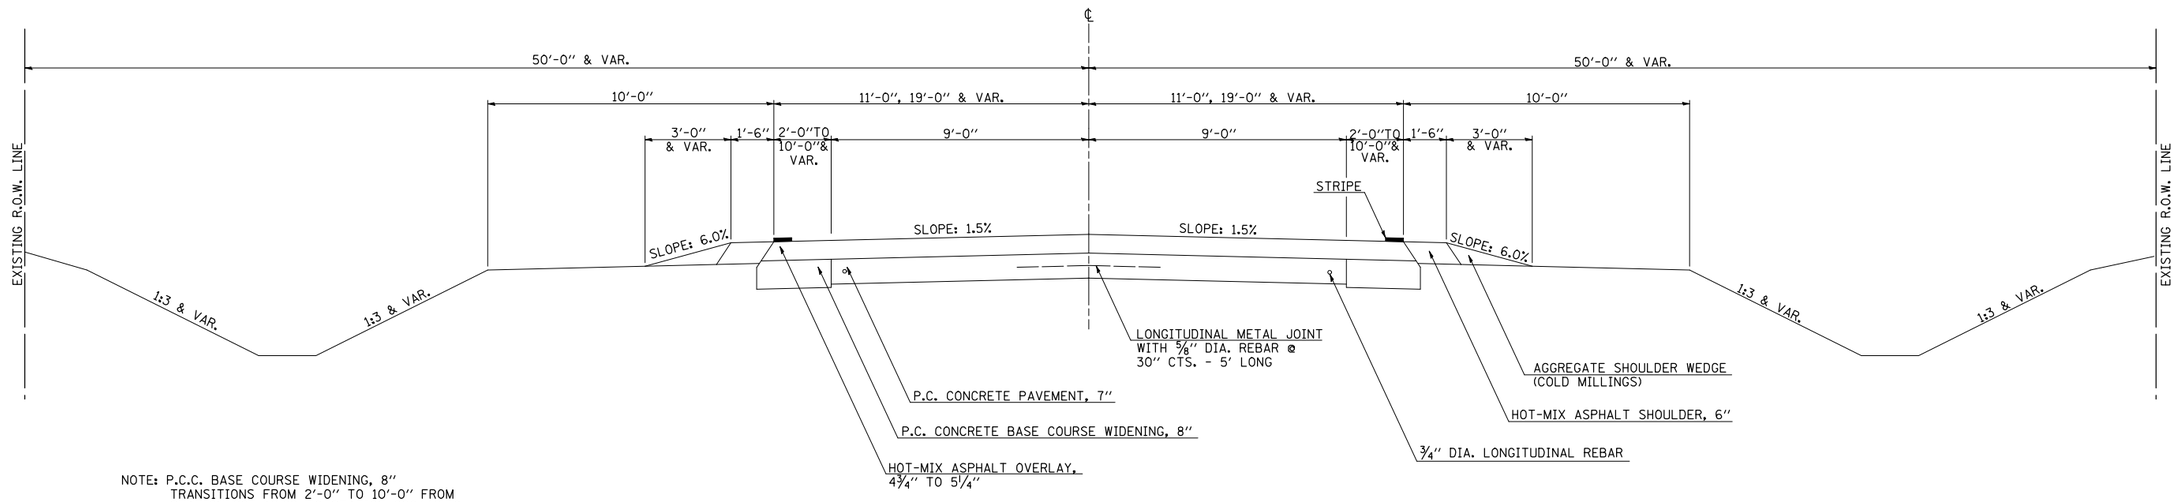

NOTE: P.C.C. BASE COURSE WIDENING, 8"
TRANSITIONS FROM 2'-0" TO 10'-0" FROM
STATION 885+16.82 TO STATION 888+46.50,
LT. & RT. OF ℄.

EXISTING TYPICAL CROSS SECTION Ⓗ

FAP 721 (IL 105)

STATION Ⓖ 889+02.00 TO STATION 890+88.40 (BK.) **
** 890+86.10 (AH.) 893+50.00 Ⓘ

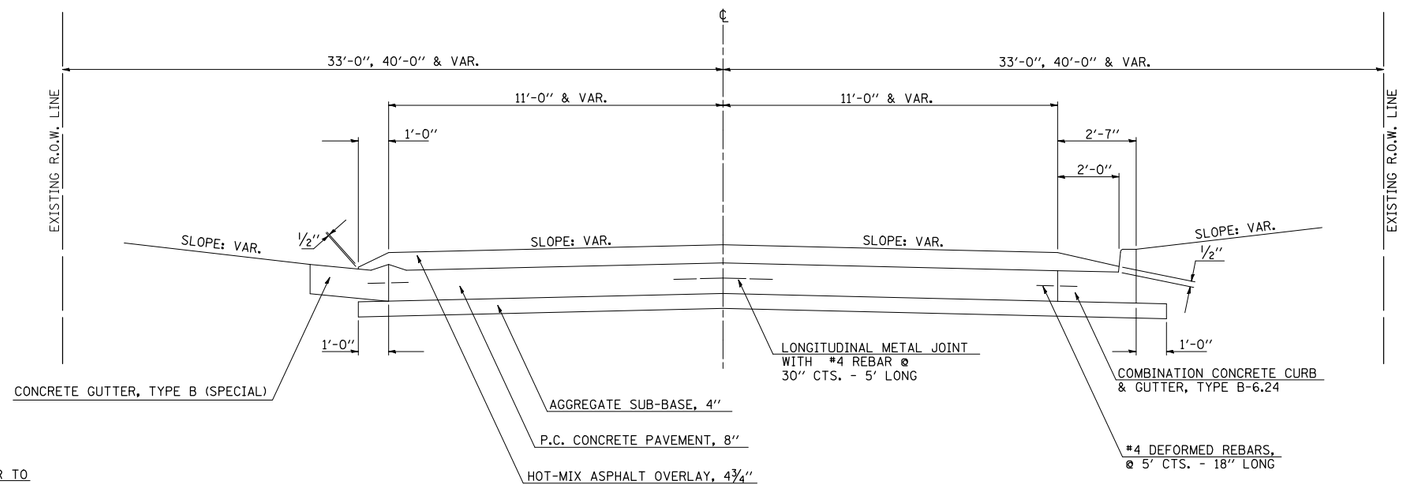

* COMBINATION CONCRETE CURB & GUTTER TO CONCRETE GUTTER TRANSITION:

LT. STATION 893+00.00 TO LT. STATION 893+50.00
RT. STATION 892+00.00 TO RT. STATION 892+50.00

** STATION EQUATION:
STATION 890+88.40 (BK.) =
STATION 890+86.10 (AH.)

PLOT DATE = 1/22/2009
FILE NAME = c:\pw_work\PWIDOT\CEARLOCKJD\d0101437\70129sgpscsb.dgn
PLOT SCALE = 42.3529 ' / IN.
USER NAME = cearlockjd