CONTRACT NO. 70129

F.A.P. RTE.	SECTION	COUNTY	TOTAL SHEETS	SHEET NO.
741	*	PIATT	48	18

* 8RS-4&(9,10)RS-3

SCHEMATIC DETAIL OF SECTION

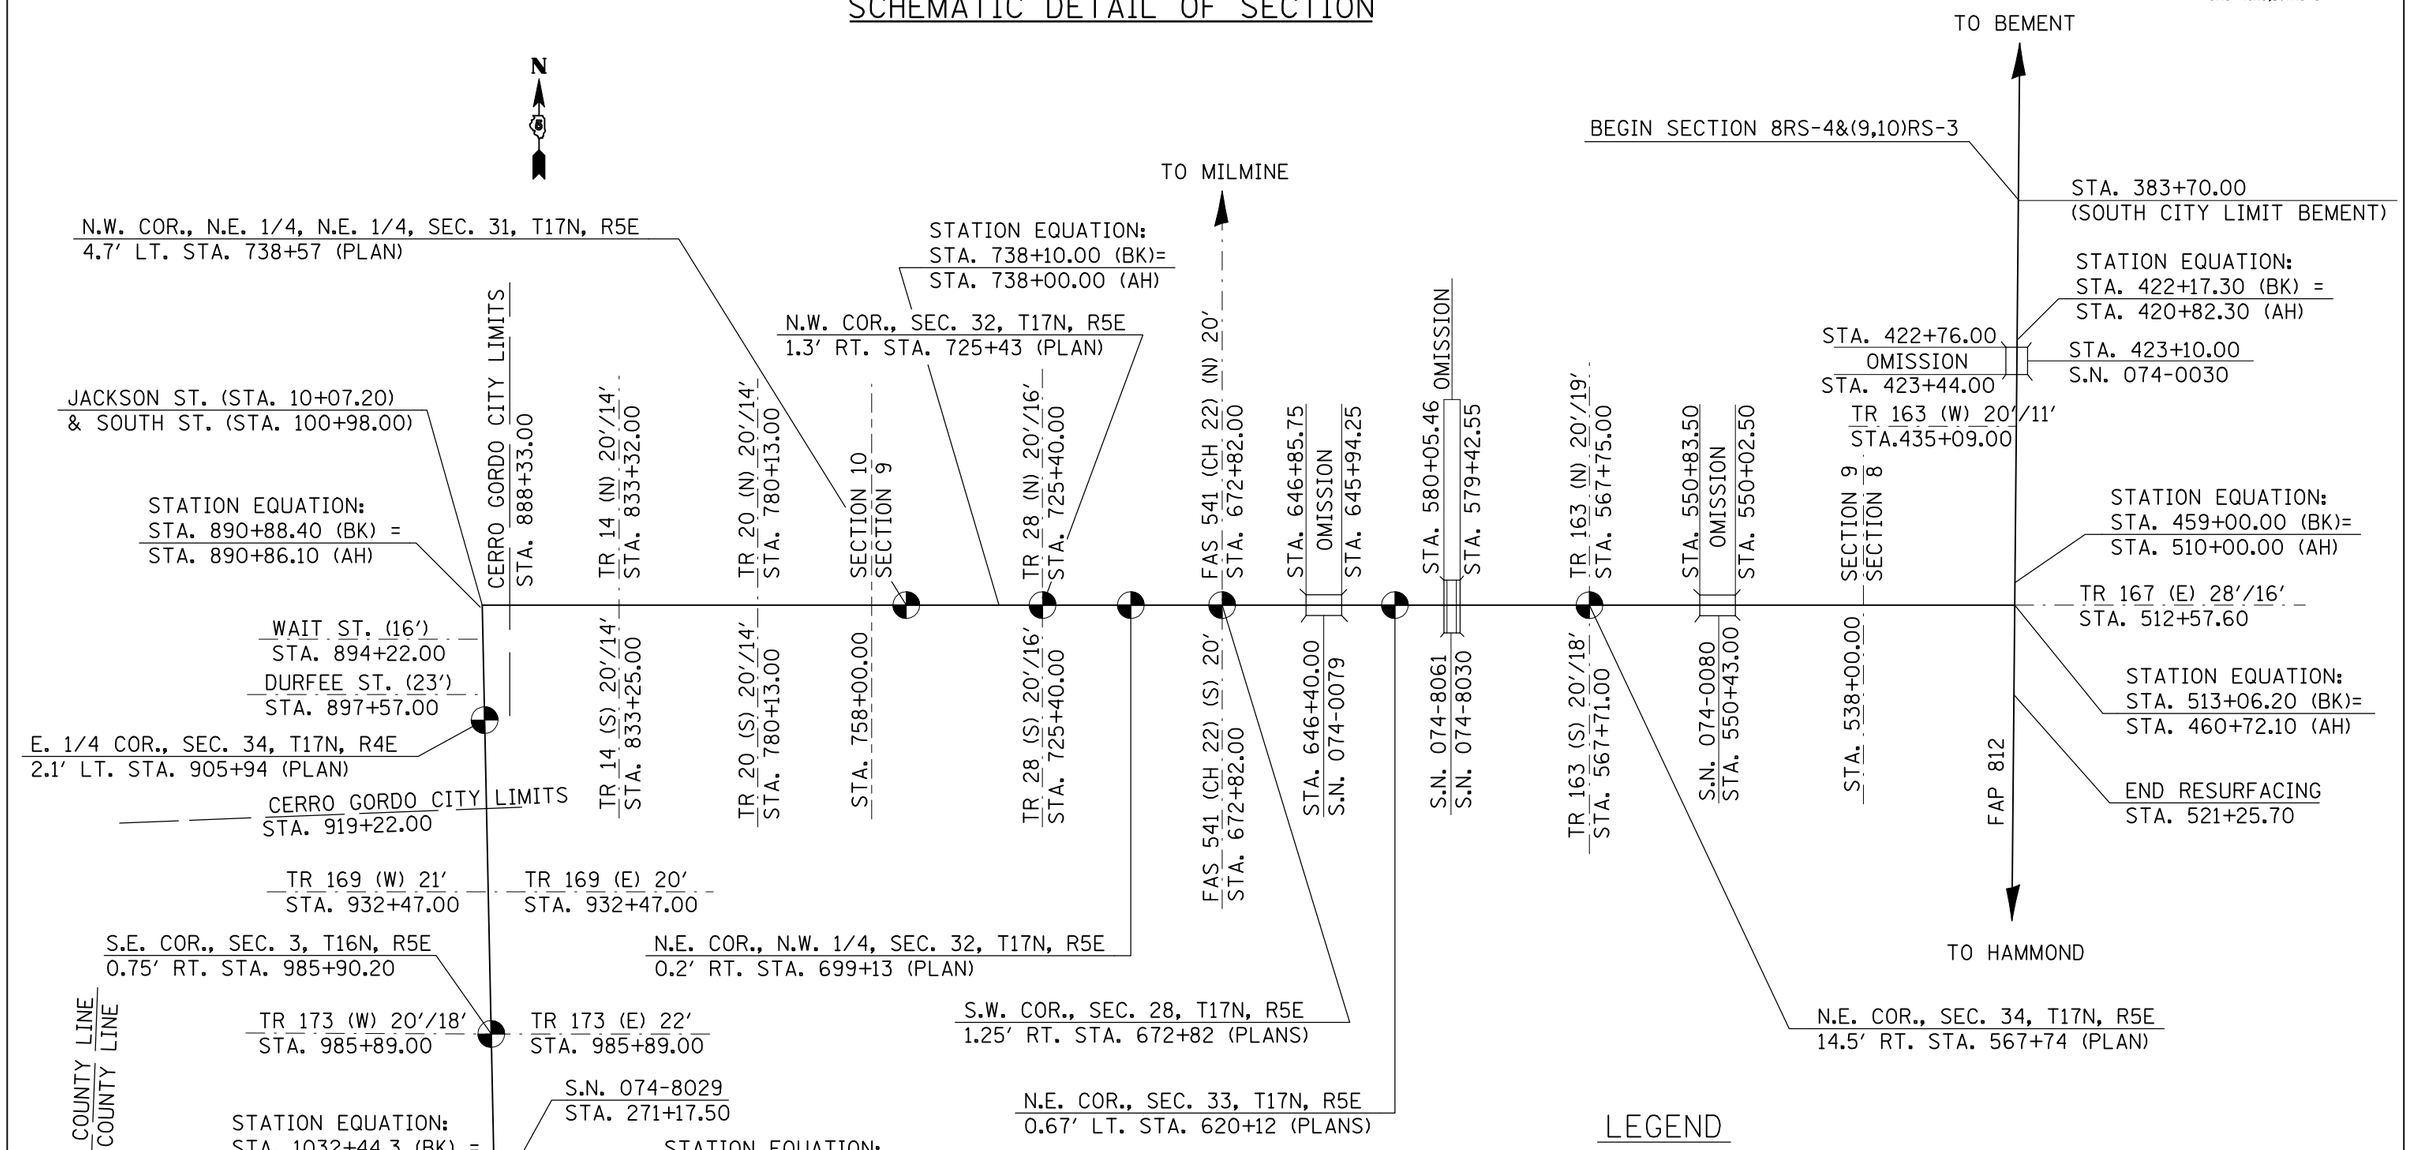

LEGEND

EXISTING PERMANENT SURVEY MARKERS (SEE GENERAL NOTES & SECTION MARKERS WITHIN PROJECT LIMITS (PLANS).

20'/18' WHERE SIDE ROADS ARE NARROW WIDTH, AN EXISTING 20' OR GREATER WIDTH SIDE ROAD RETURN WAS BUILT UNDER PRIOR CONSTRUCTION.

PLOT DATE = 1/22/2009
FILE NAME = c:\pw_work\PWIDOT\CEARLOCKJD\d0101437\70129detail1.dgn
PLOT SCALE = 423.3333 ' / IN.
USER NAME = cearlockjd