CONTRACT NO. 70129

F.A.P. RTE.	SECTION	COUNTY	TOTAL SHEETS	SHEET NO.
741	*	PIATT	48	34

* 8RS-4&(9,10)RS-3

RESURFACING DETAIL @ MILLING TRANSITION AREAS (INLAY SECTIONS)

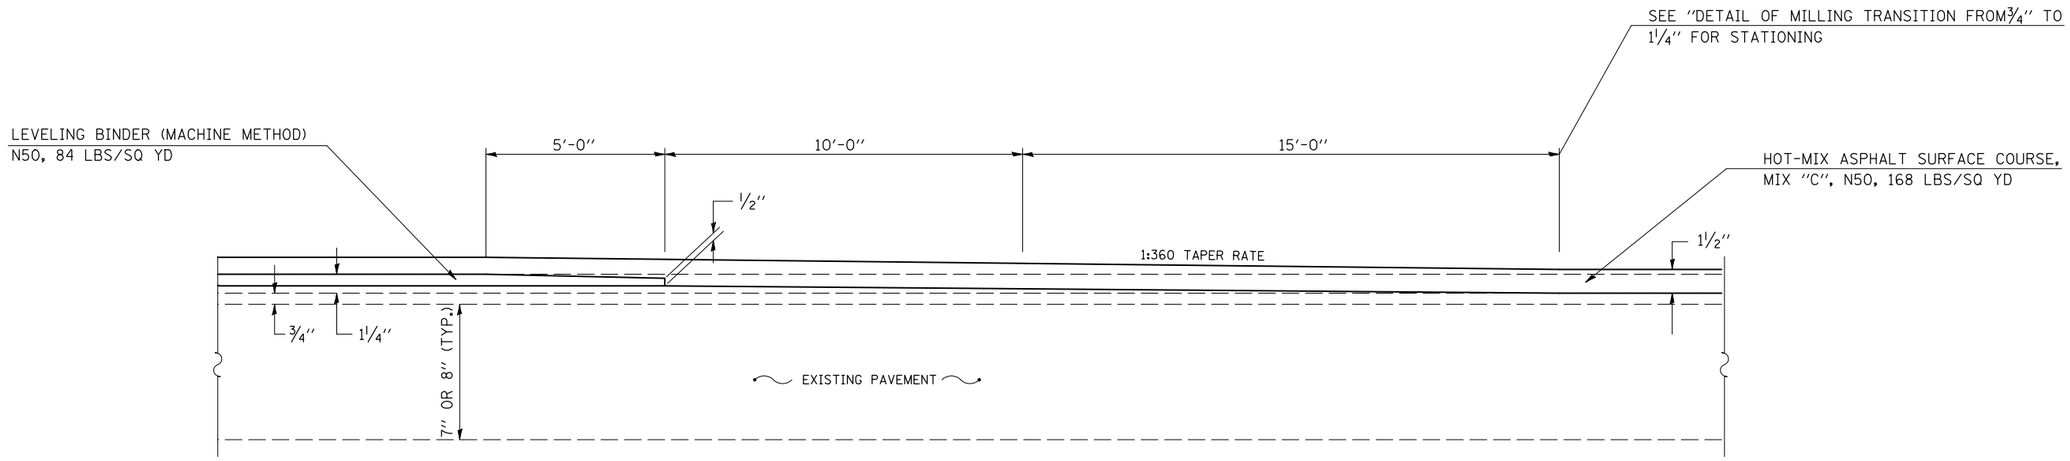

PLOT DATE = 1/22/2009
FILE NAME = c:\pw_work\PWIDOT\CEARLOCKJD\d0101437\70129details.dgn
PLOT SCALE = 42.35'/ IN.
USER NAME = cearlockjd