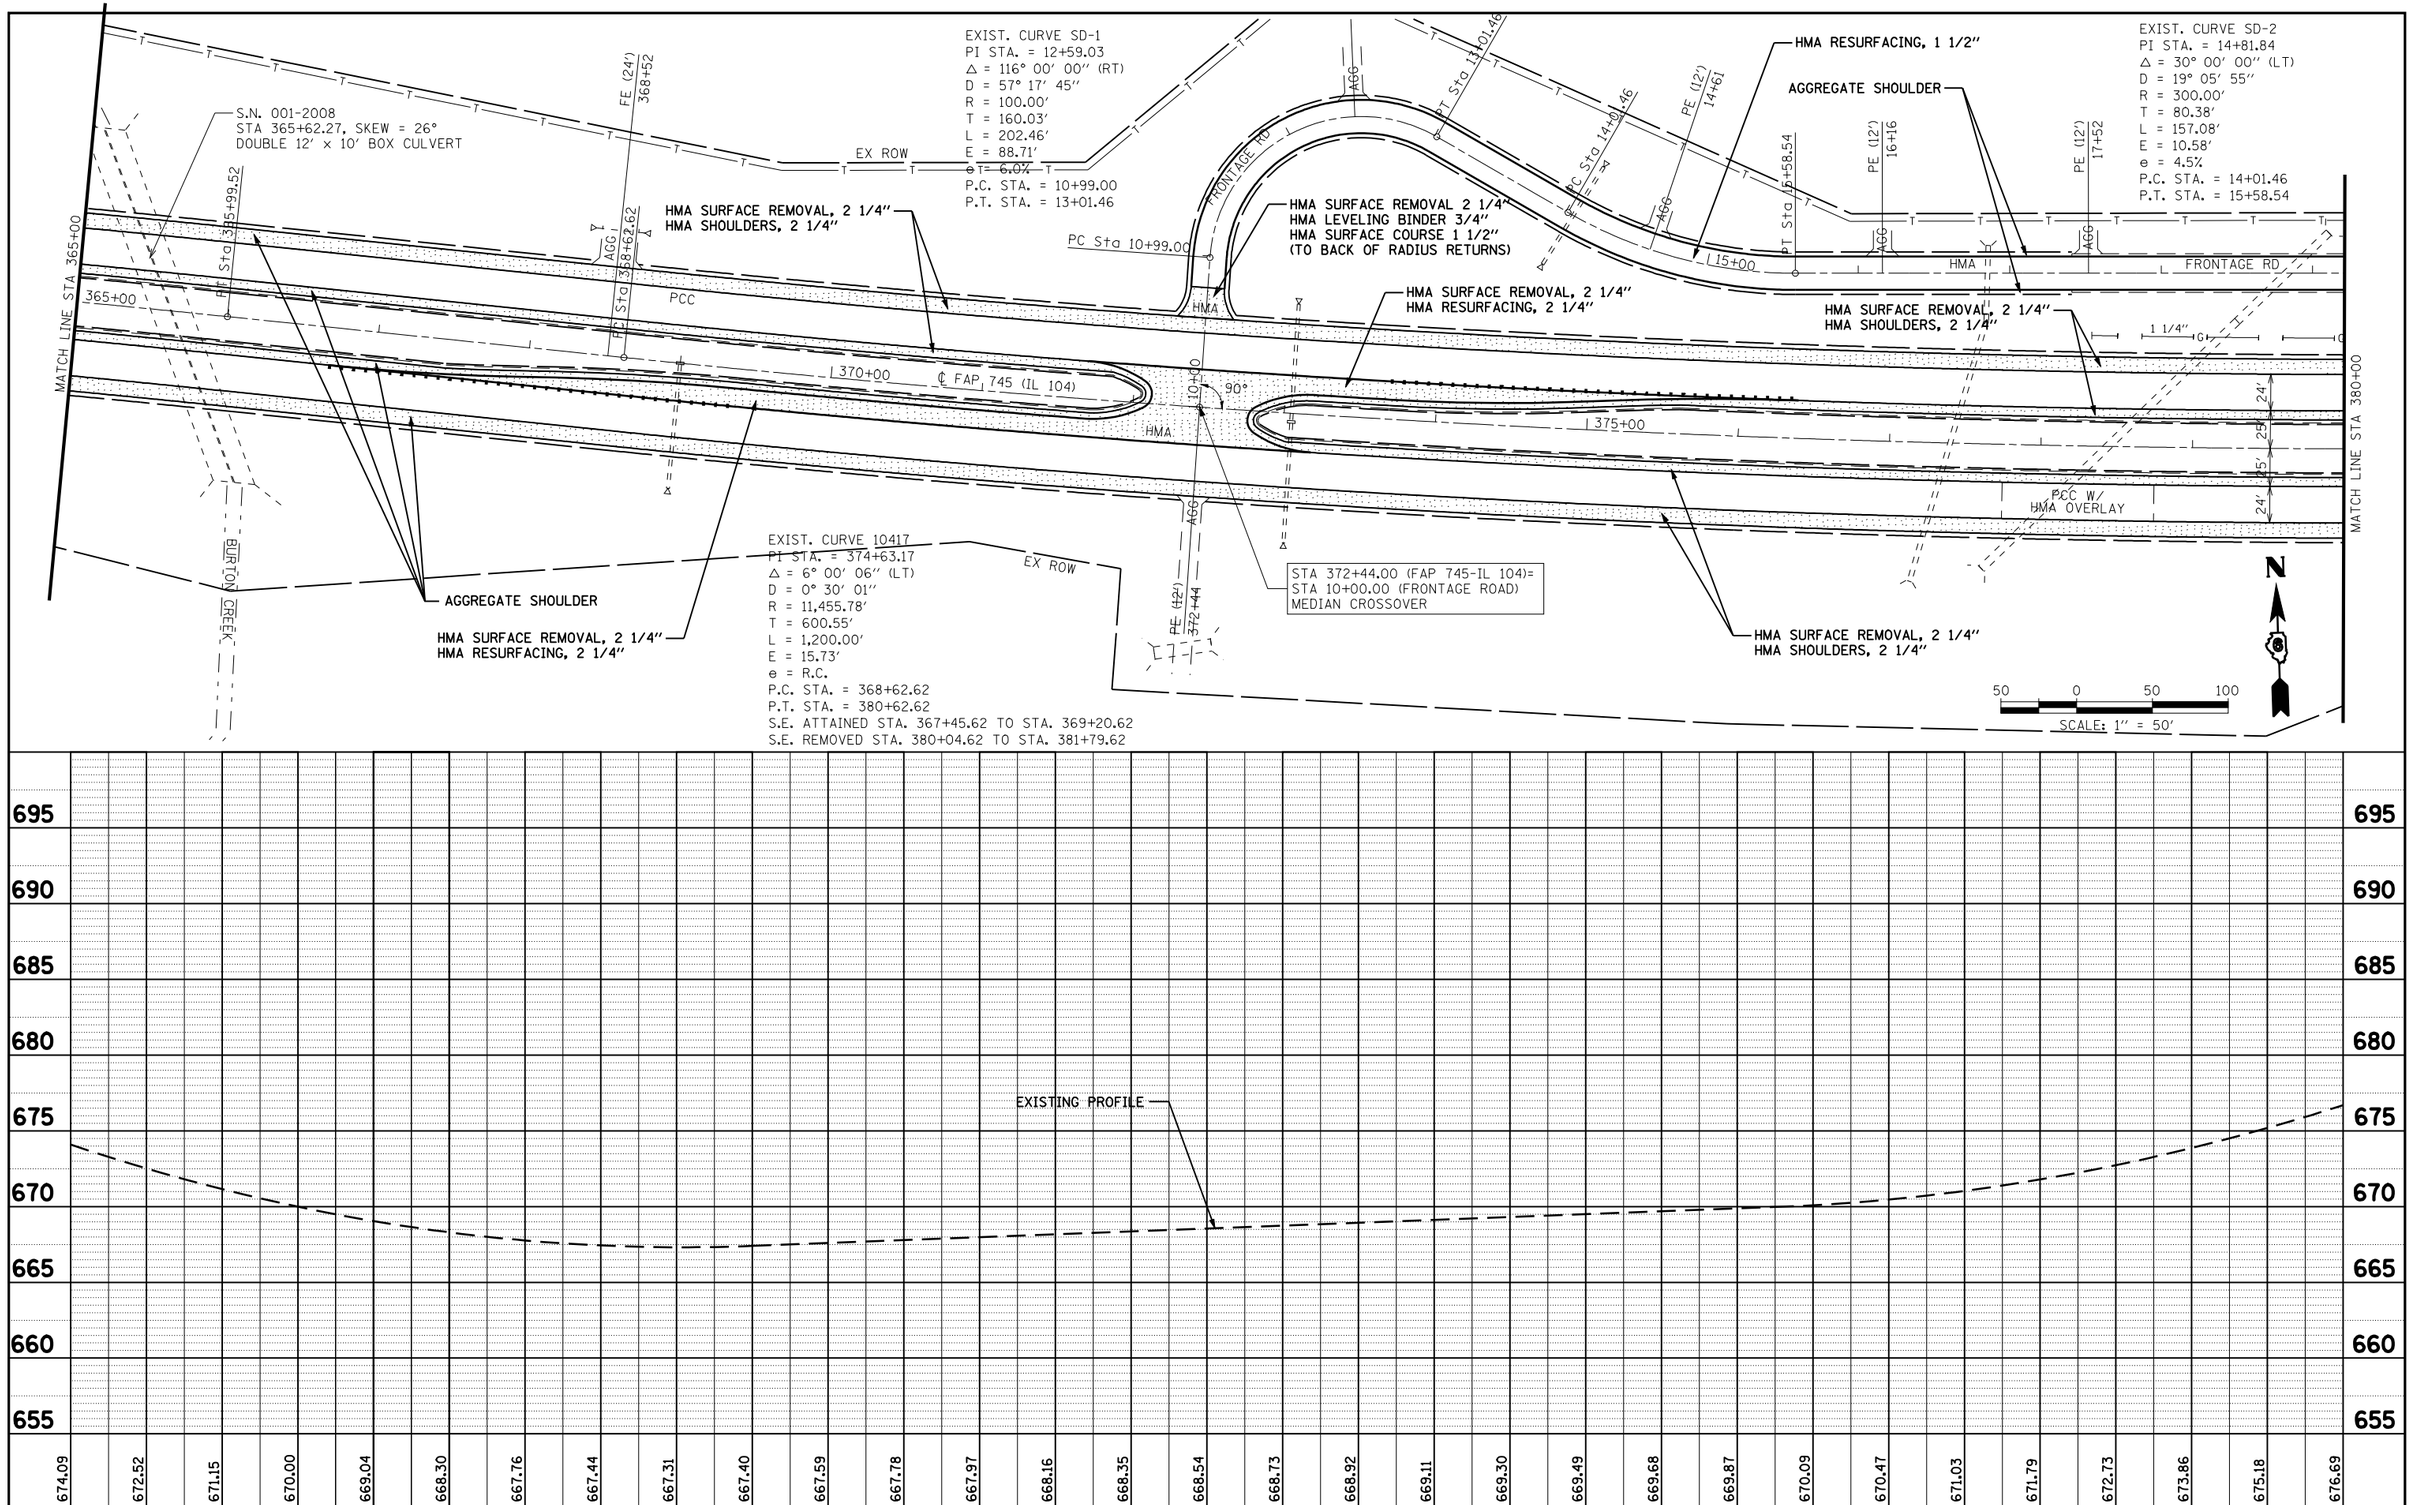

PLAN	BY	DATE
SURVEYED		
PLOTTED		
ALIGNMENT CHECKED		
RT. OF WAY CHECKED		
CADD FILE NAME		
NOTE BOOK NO.		

PROFILE	BY	DATE
SURVEYED		
PLOTTED		
GRADES CHECKED		
BLM. NOTED		
STRUCTURE NOTATNS CHKD		
NOTE BOOK NO.		

FILE NAME = c:\pw_work\PWIDOT\LAUGHLINRL\dms23418\07100_PP_17.dgn	USER NAME = laughlinrl	DESIGNED -	REVISED -
		CHECKED -	REVISED -
	PLOT SCALE = 100.0001 ′ / IN.	DRAWN -	REVISED -
	PLOT DATE = Jan-23-2009 11:50:35AM	CHECKED -	REVISED -

STATE OF ILLINOIS
DEPARTMENT OF TRANSPORTATION

FAP RTE 745 (IL 104)
PLAN & PROFILE SHEET

SCALE: 1″=50′ | SHEET NO. 17 OF 30 SHEETS | STA. 365+00 TO STA. 380+00

F.A.P RTE.	SECTION	COUNTY	TOTAL SHEETS	SHEET NO.
745	103(RS-12), 104(RS-5)	ADAMS	109	44

CONTRACT NO. 72877

FED. ROAD DIST. NO. | ILLINOIS | FED. AID PROJECT