CONTRACT NO. 72923

| F.A.P. RTE. | SECTION | COUNTY | TOTAL SHEETS | SHEET NO. |
|---|---|---|---|---|
| 753 | 128RS-3, 139RS-3 | MORGAN | 137 | 100 |
| STA. 111+00.00 | | | | |
| FED. ROAD DIST. NO. | ILLINOIS | FED. AID PROJECT | | |

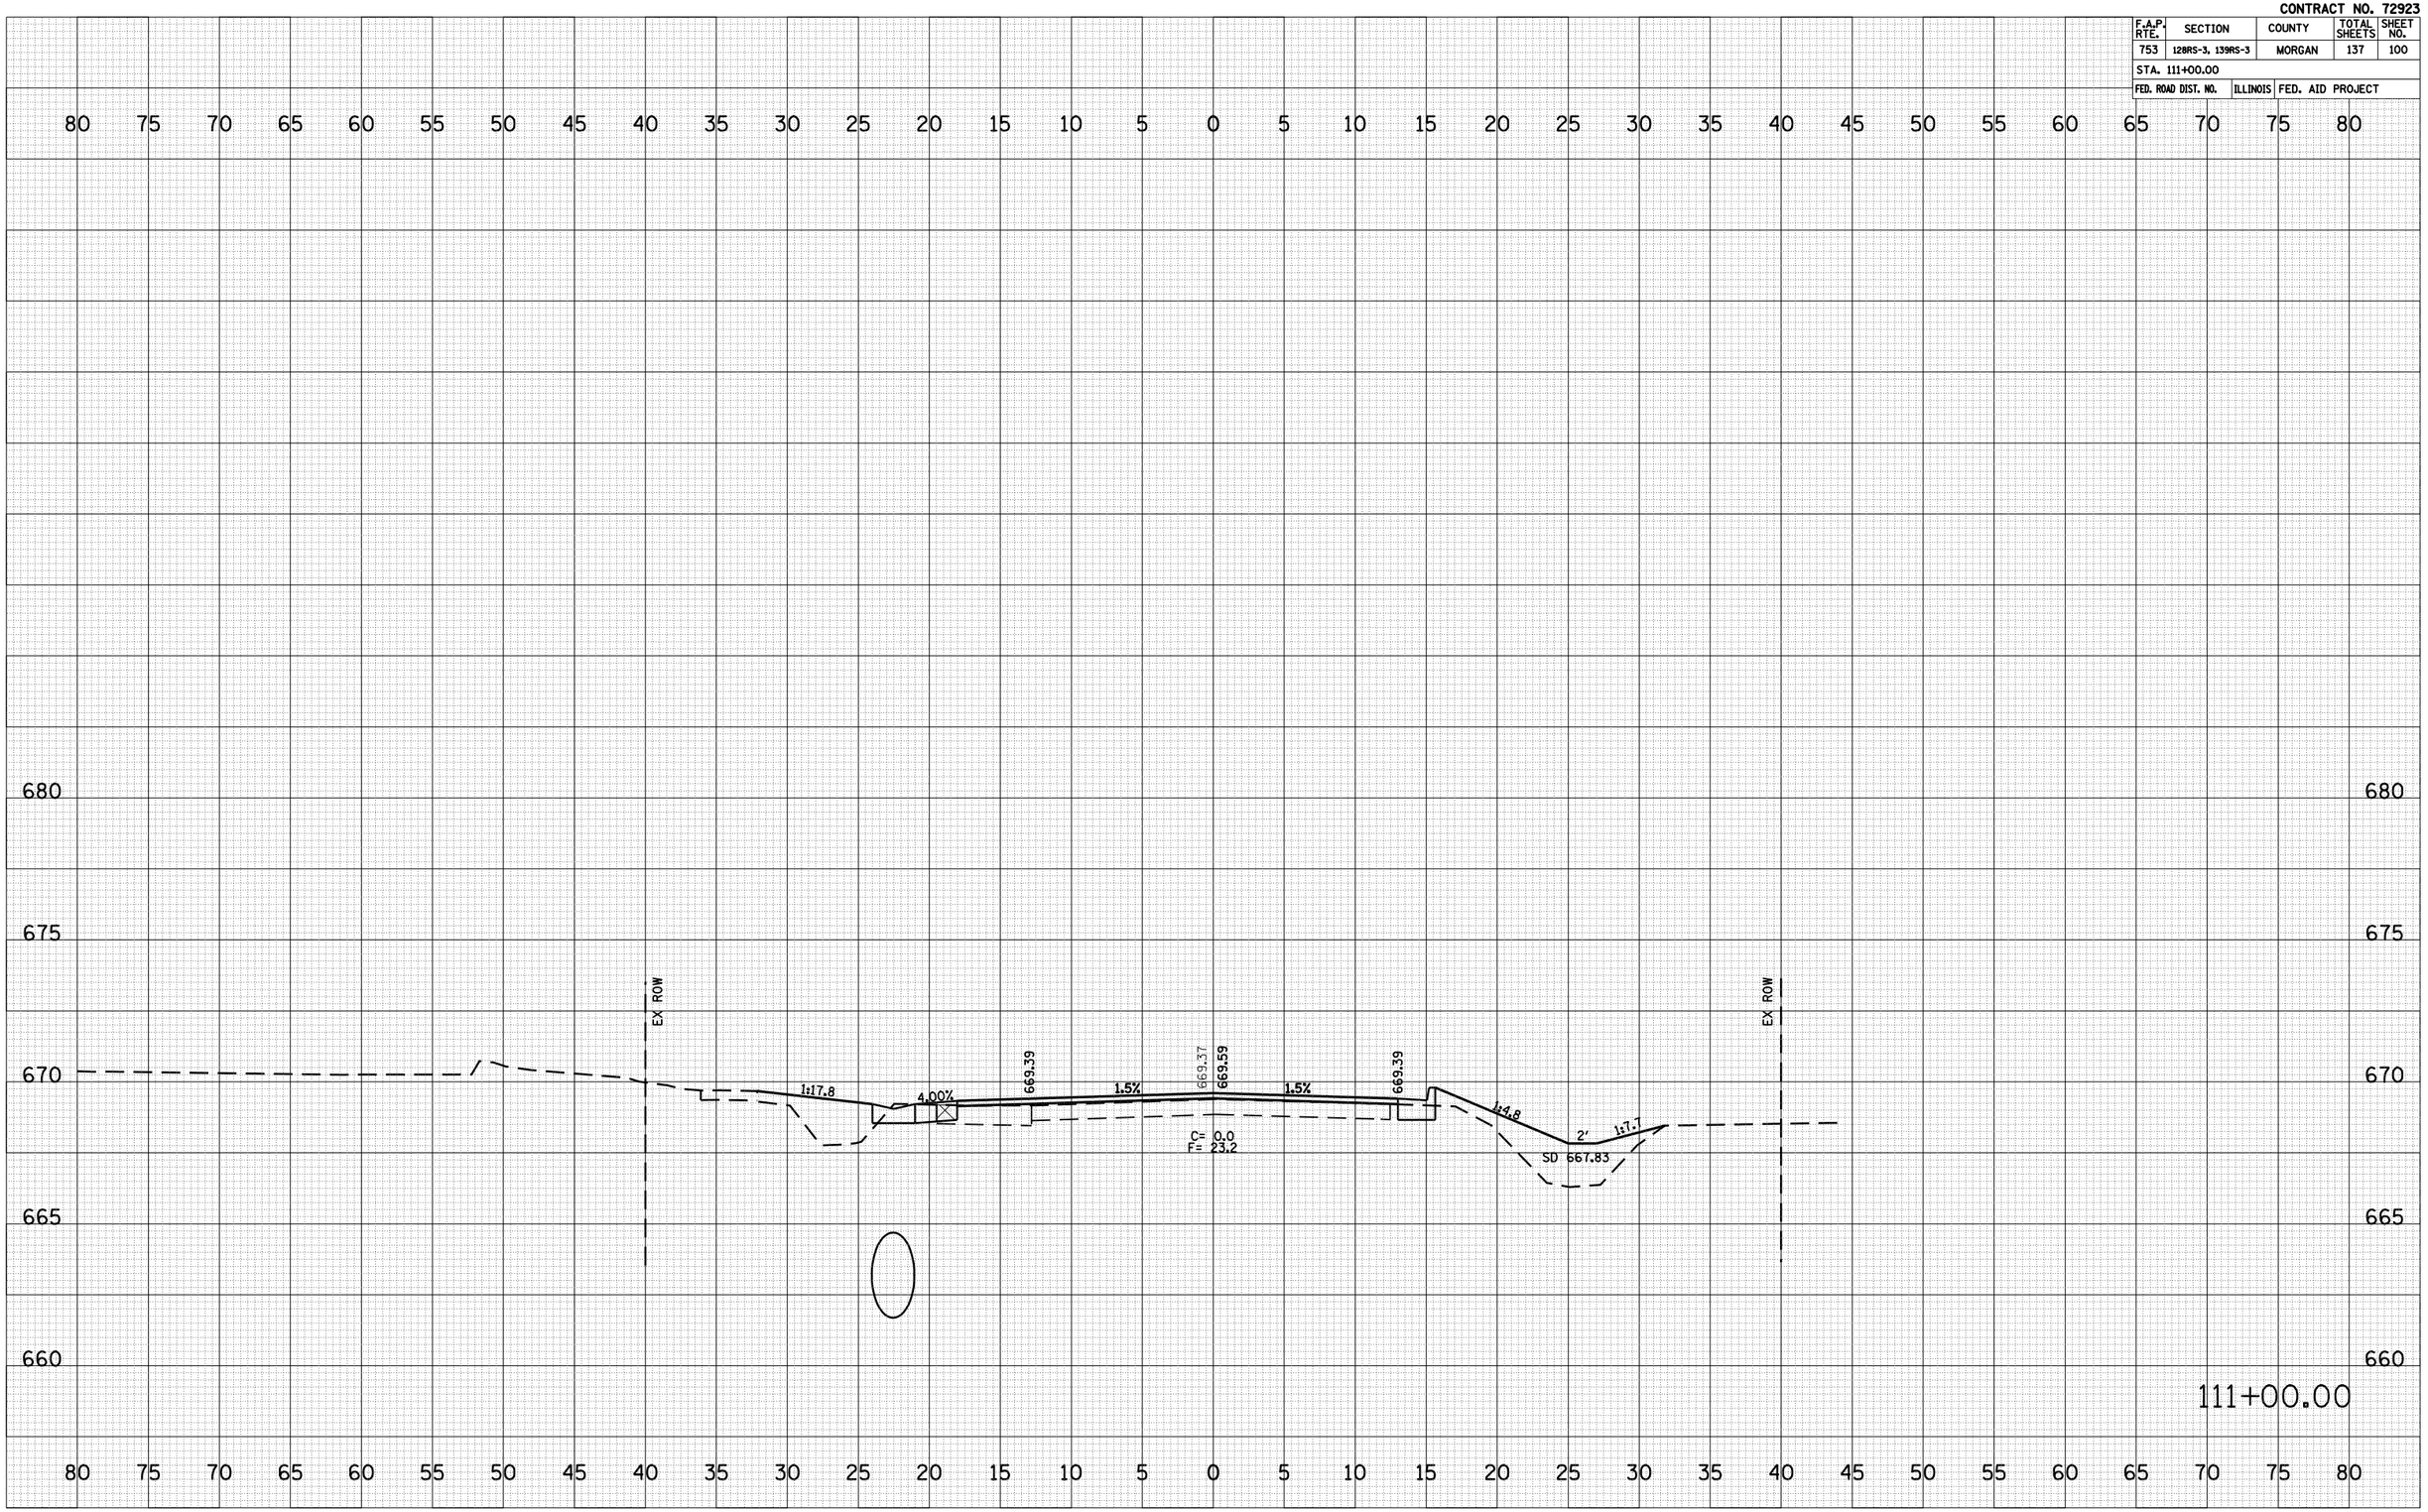


| FINAL SURVEY | BY | DATE |
|---|---|---|
| SURVEYED | | |
| PLOTTED | | |
| TRAVERSE | | |
| NOTE BOOK | | |
| AREAS | | |
| AREAS CHECKED | | |
| NO. | | |

| ORIGINAL SURVEY | BY | DATE |
|---|---|---|
| SURVEYED | | |
| PLOTTED | | |
| TRAVERSE | | |
| NOTE BOOK | | |
| AREAS | | |
| AREAS CHECKED | | |
| NO. | | |

PLOT DATE = Jan-16-2009 09:53:36AM
FILE NAME = S:\CADD\72923 (D9654784)\D654784\Geometrics\Hutchison\Hutchison_Final\sesheet_3R.dgn
PLOT SCALE = 10.5882 ' / IN.
USER NAME = laughlin-i

**IL ROUTE 104 CROSS SECTIONS, STA 111+00.00**