CONTRACT NO. 74349

F.A.P. RTE.	SECTION	COUNTY	TOTAL SHEETS	SHEET NO.
781	2ZRS-1	CRAWFORD	191	72
STA.	TO STA.			
FED. ROAD DIST. NO.	ILLINOIS	FED. AID PROJECT		

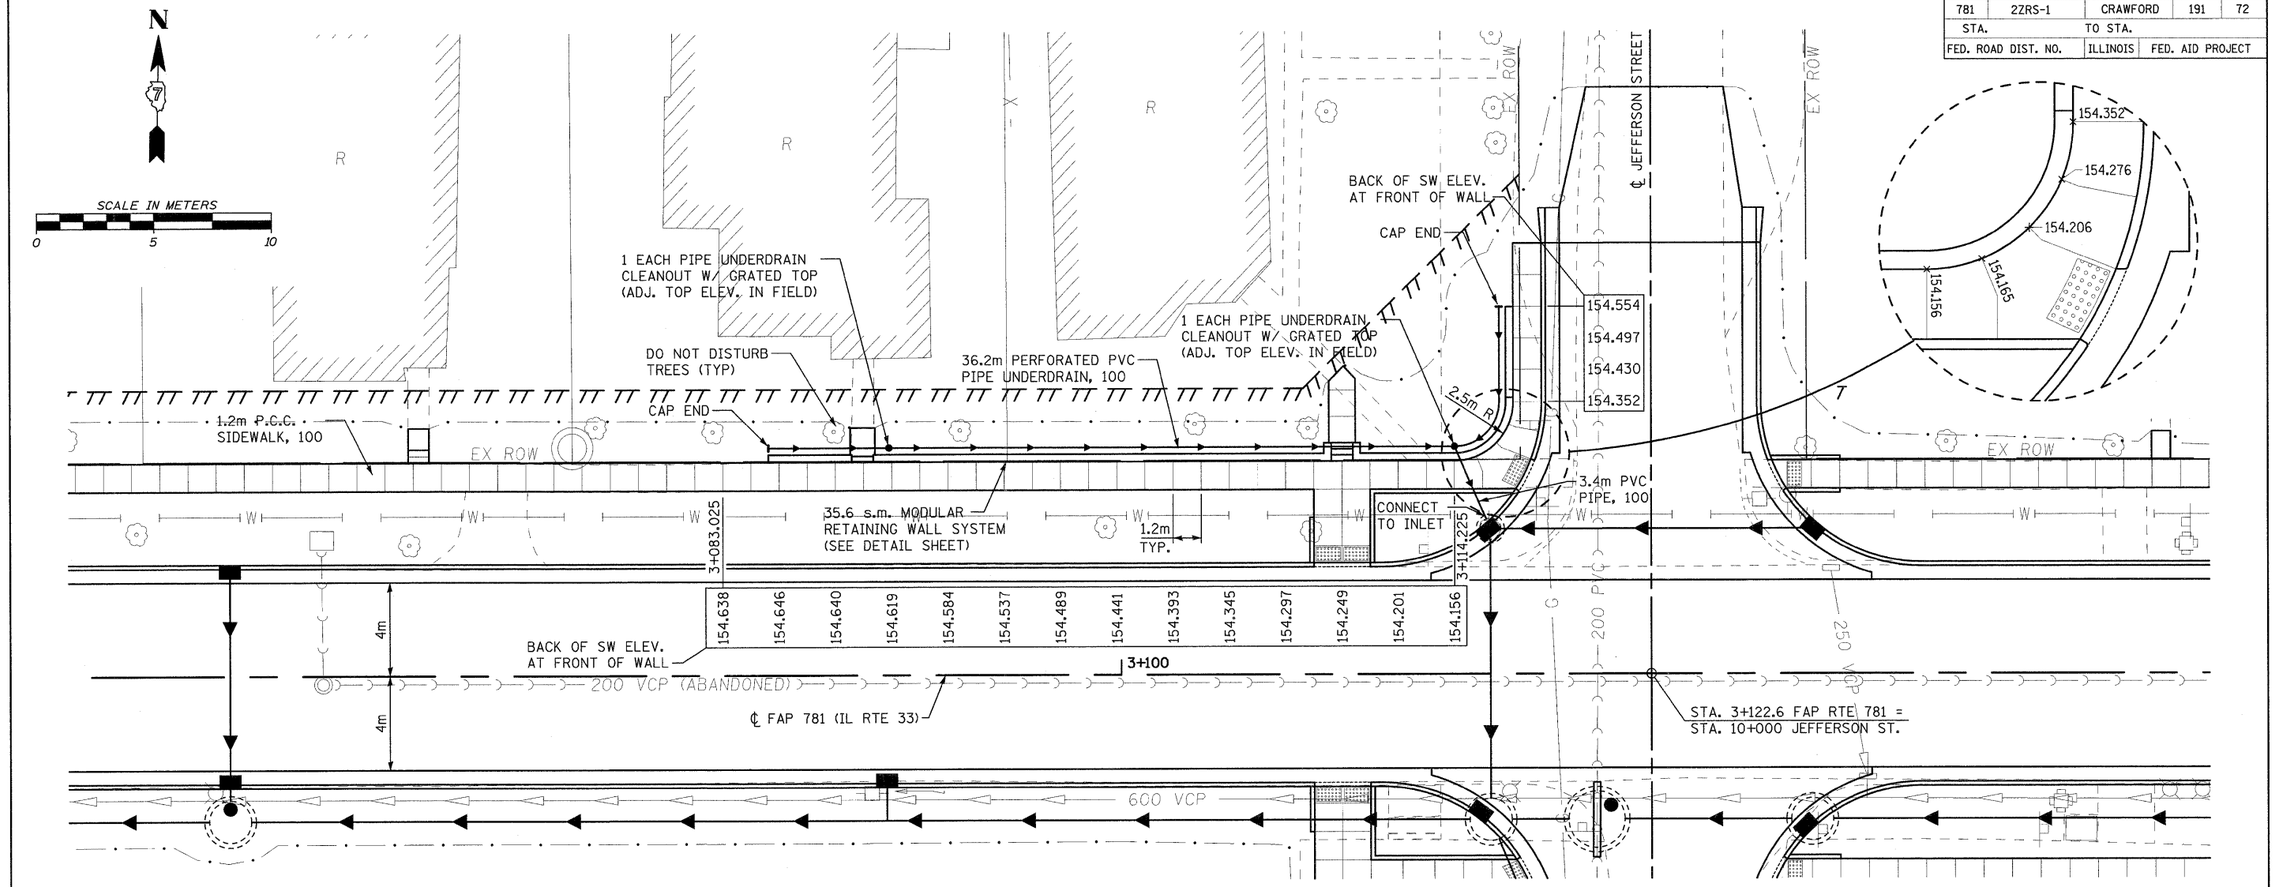

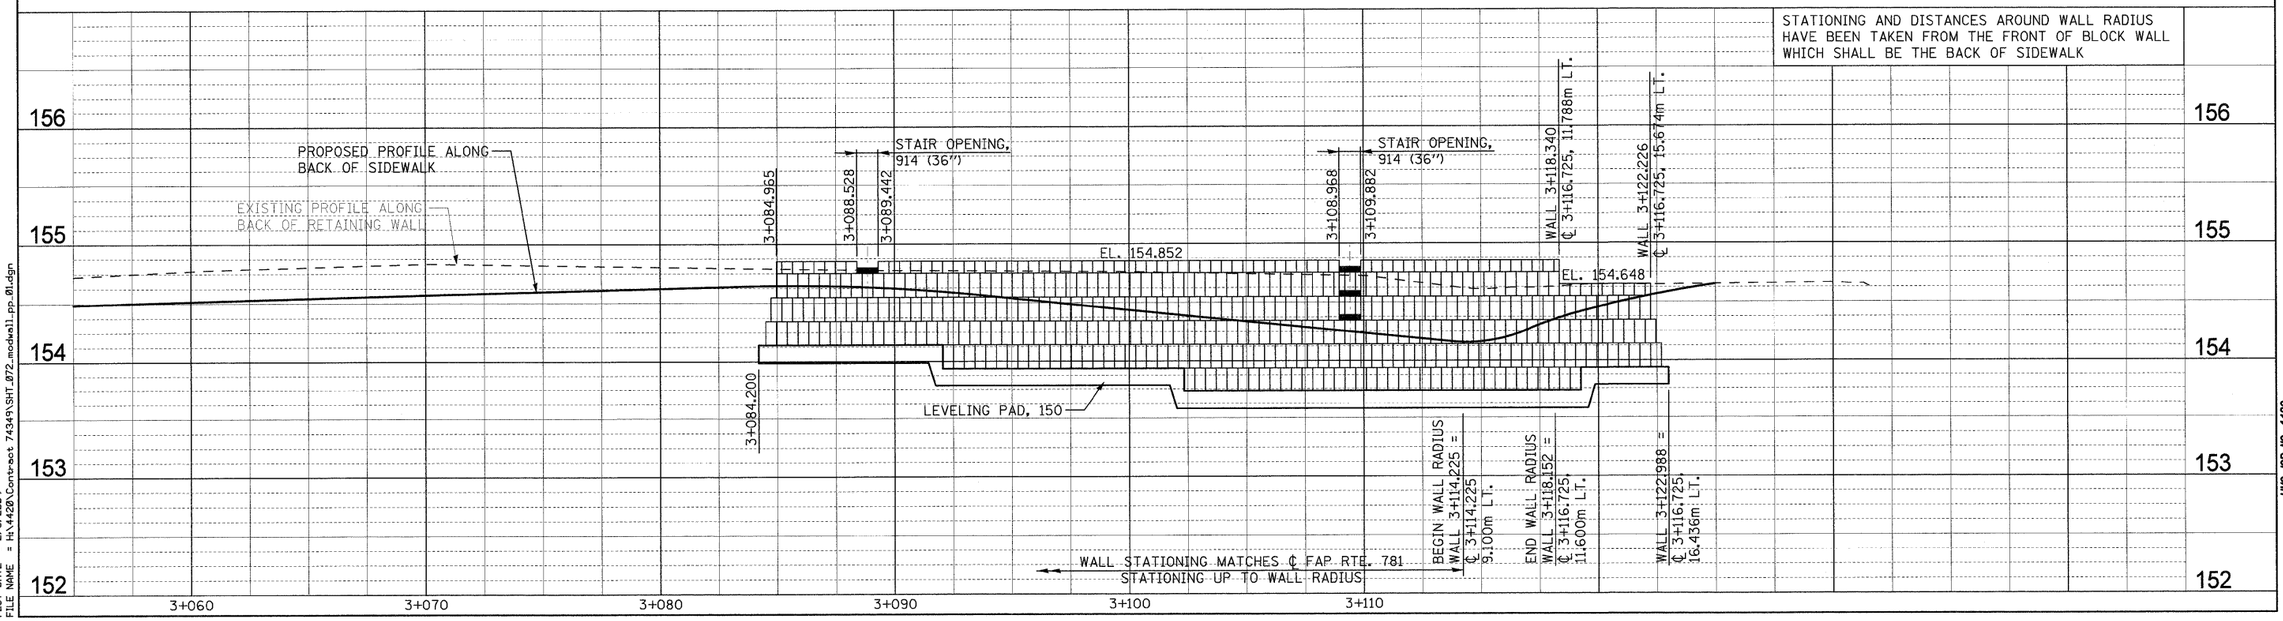

PLOT DATE = 2/5/2009
FILE NAME = H:\1420\Contract 74349\SHT_072_modwall_pp_01.dgn

HMG JOB NO. 1420

HENRY, MEISENHEIMER & GENDE, INC., 1075 LAKE RD., P.O. BOX 70, CARLYLE, ILLINOIS 62231 (618)-594-3711 WWW.HMGENGINEERS.COM

MODULAR RETAINING WALL NO. 1