CONTRACT NO. 74349

| F.A.P. RTE. | SECTION | COUNTY | TOTAL SHEETS | SHEET NO. |
|---|---|---|---|---|
| 781 | 2ZRS-1 | CRAWFORD | 191 | 151 |
| STA. | | TO STA. | | |
| FED. ROAD DIST. NO. | | ILLINOIS | FED. AID PROJECT | |

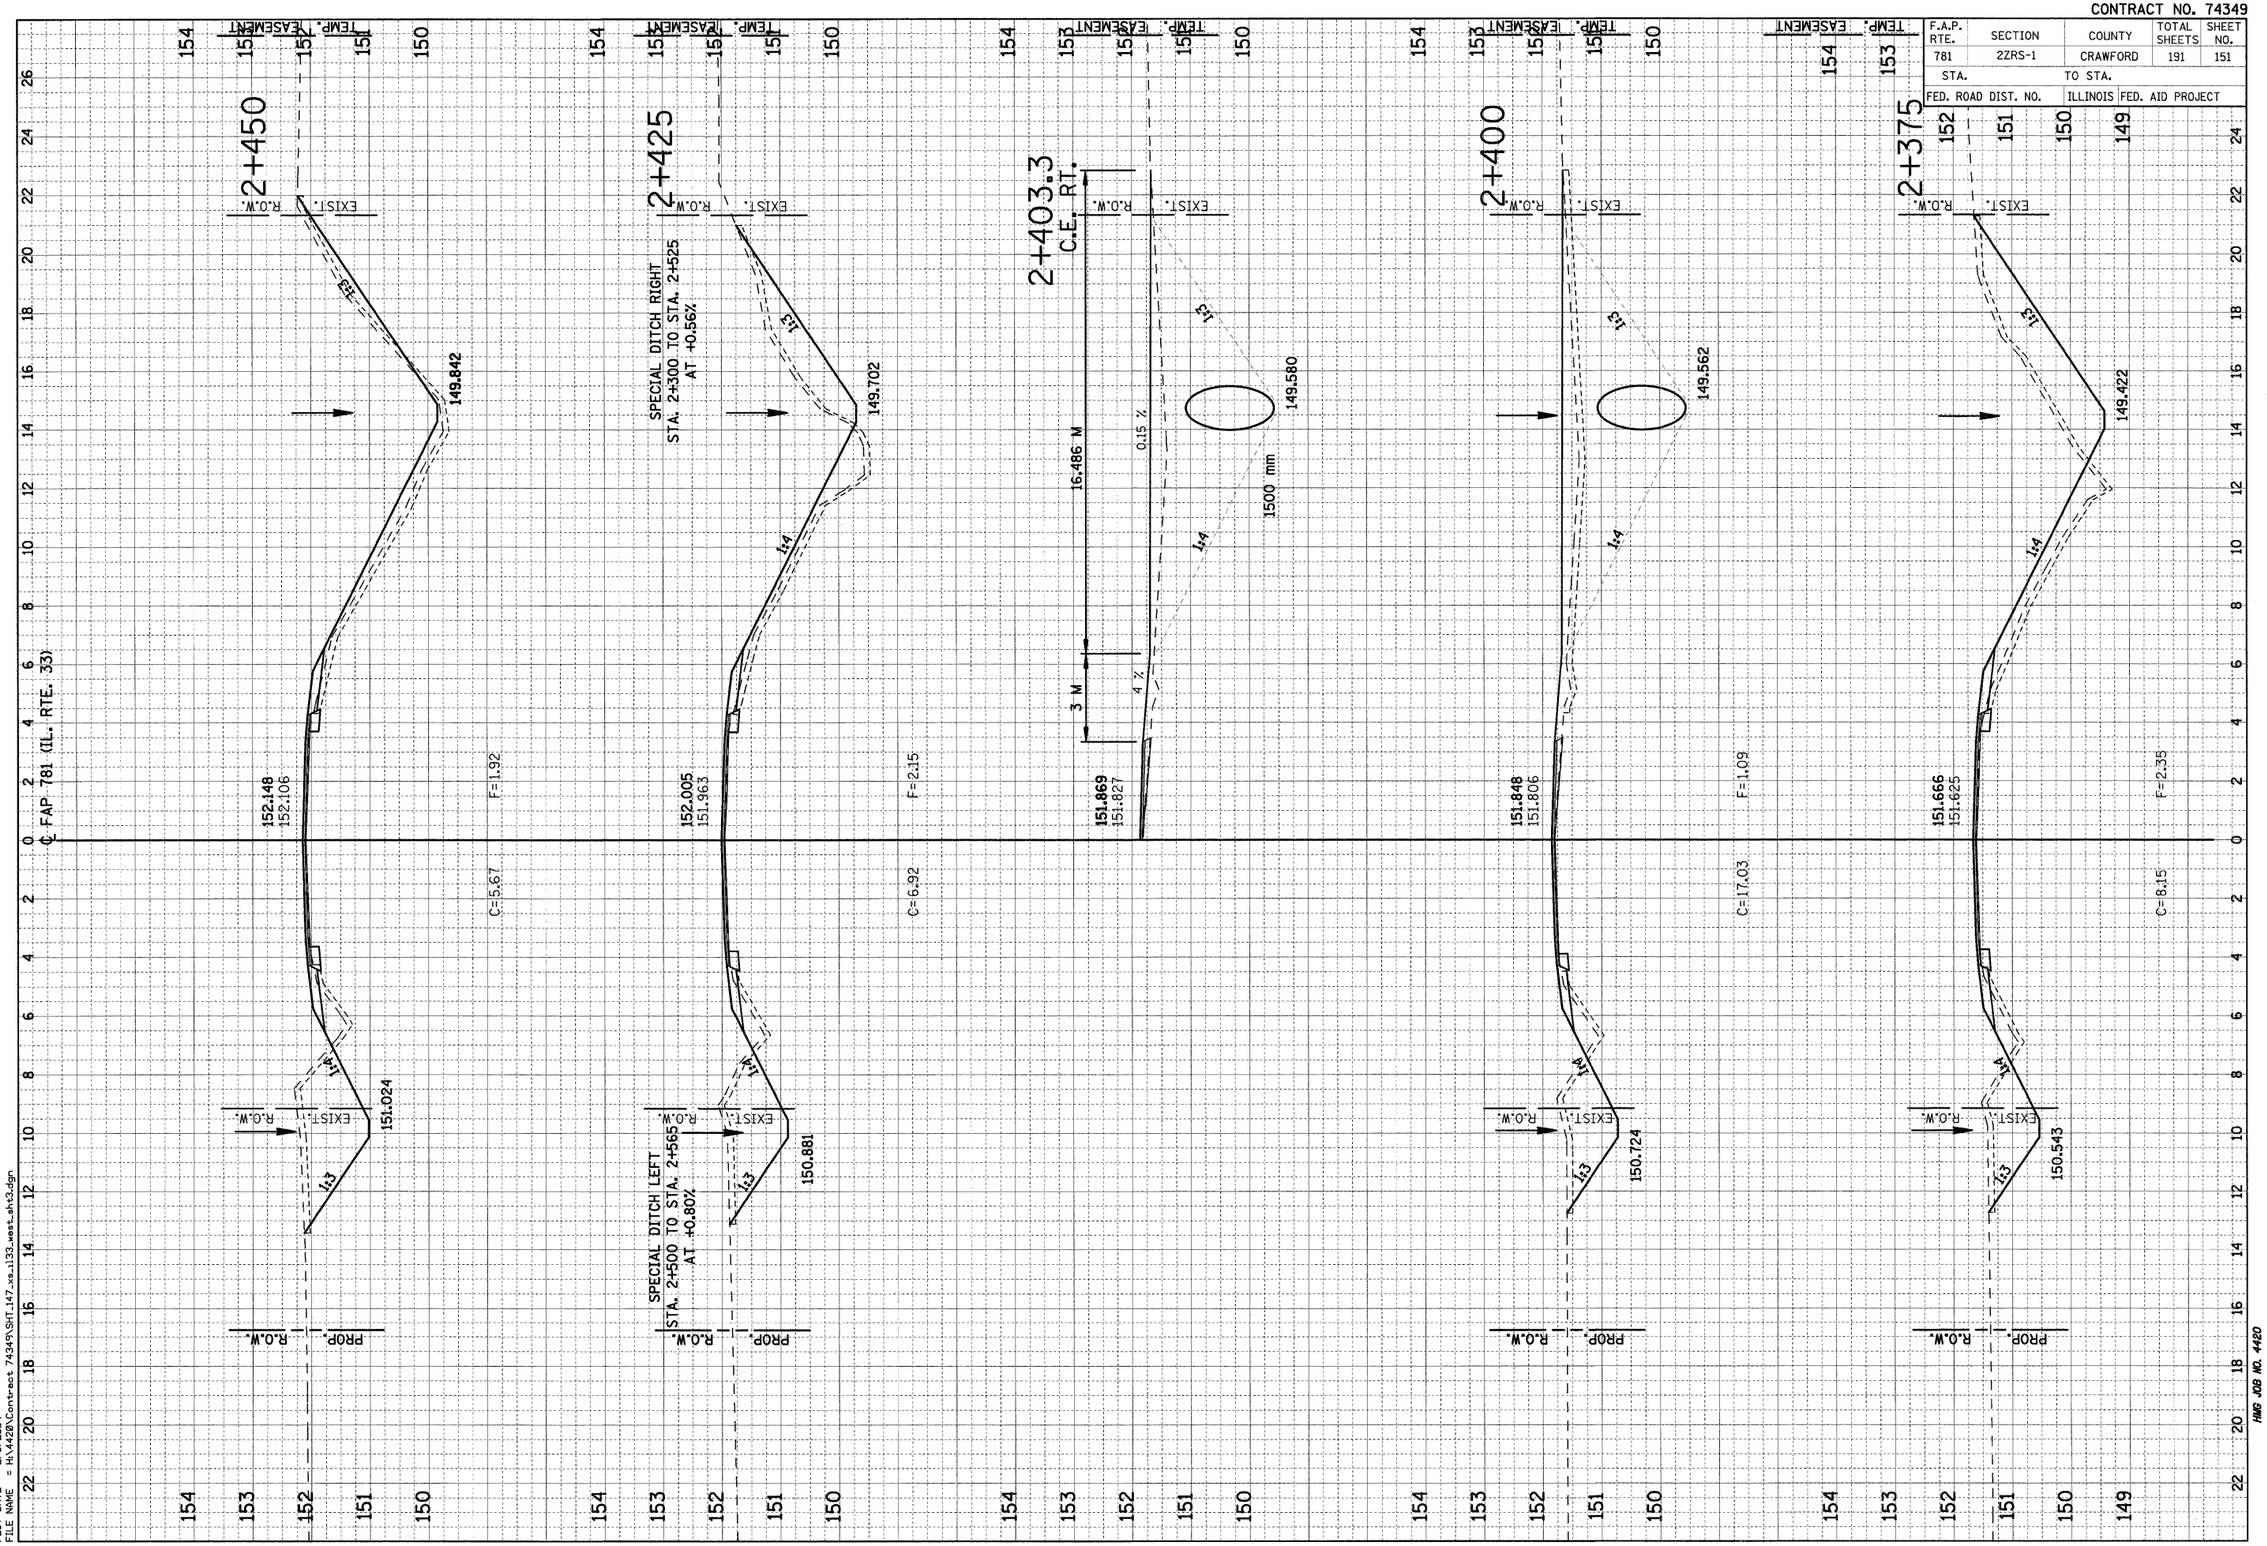


| ORIGINAL SURVEY | BY | DATE |
|---|---|---|
| SURVEYED | | |
| PLOTTED | | |
| NOTE BOOK TEMPLATE | | |
| AREAS | | |
| NO. AREAS CHECKED | | |

| FINAL SURVEY | BY | DATE |
|---|---|---|
| SURVEYED | | |
| PLOTTED | | |
| NOTE BOOK TEMPLATE | | |
| AREAS | | |
| NO. AREAS CHECKED | | |

PLOT DATE = 2/5/2009
FILE NAME = H:\4420\Contract 74349\Sht_147_xs_133_west_sht3.dgn

HMG JOB NO. 4420