CONTRACT NO. 74349

F.A.P. RTE.	SECTION	COUNTY	TOTAL SHEETS	SHEET NO.
781	2ZRS-1	CRAWFORD	191	185
STA.		TO STA.		
FED. ROAD DIST. NO.		ILLINOIS	FED. AID PROJECT	

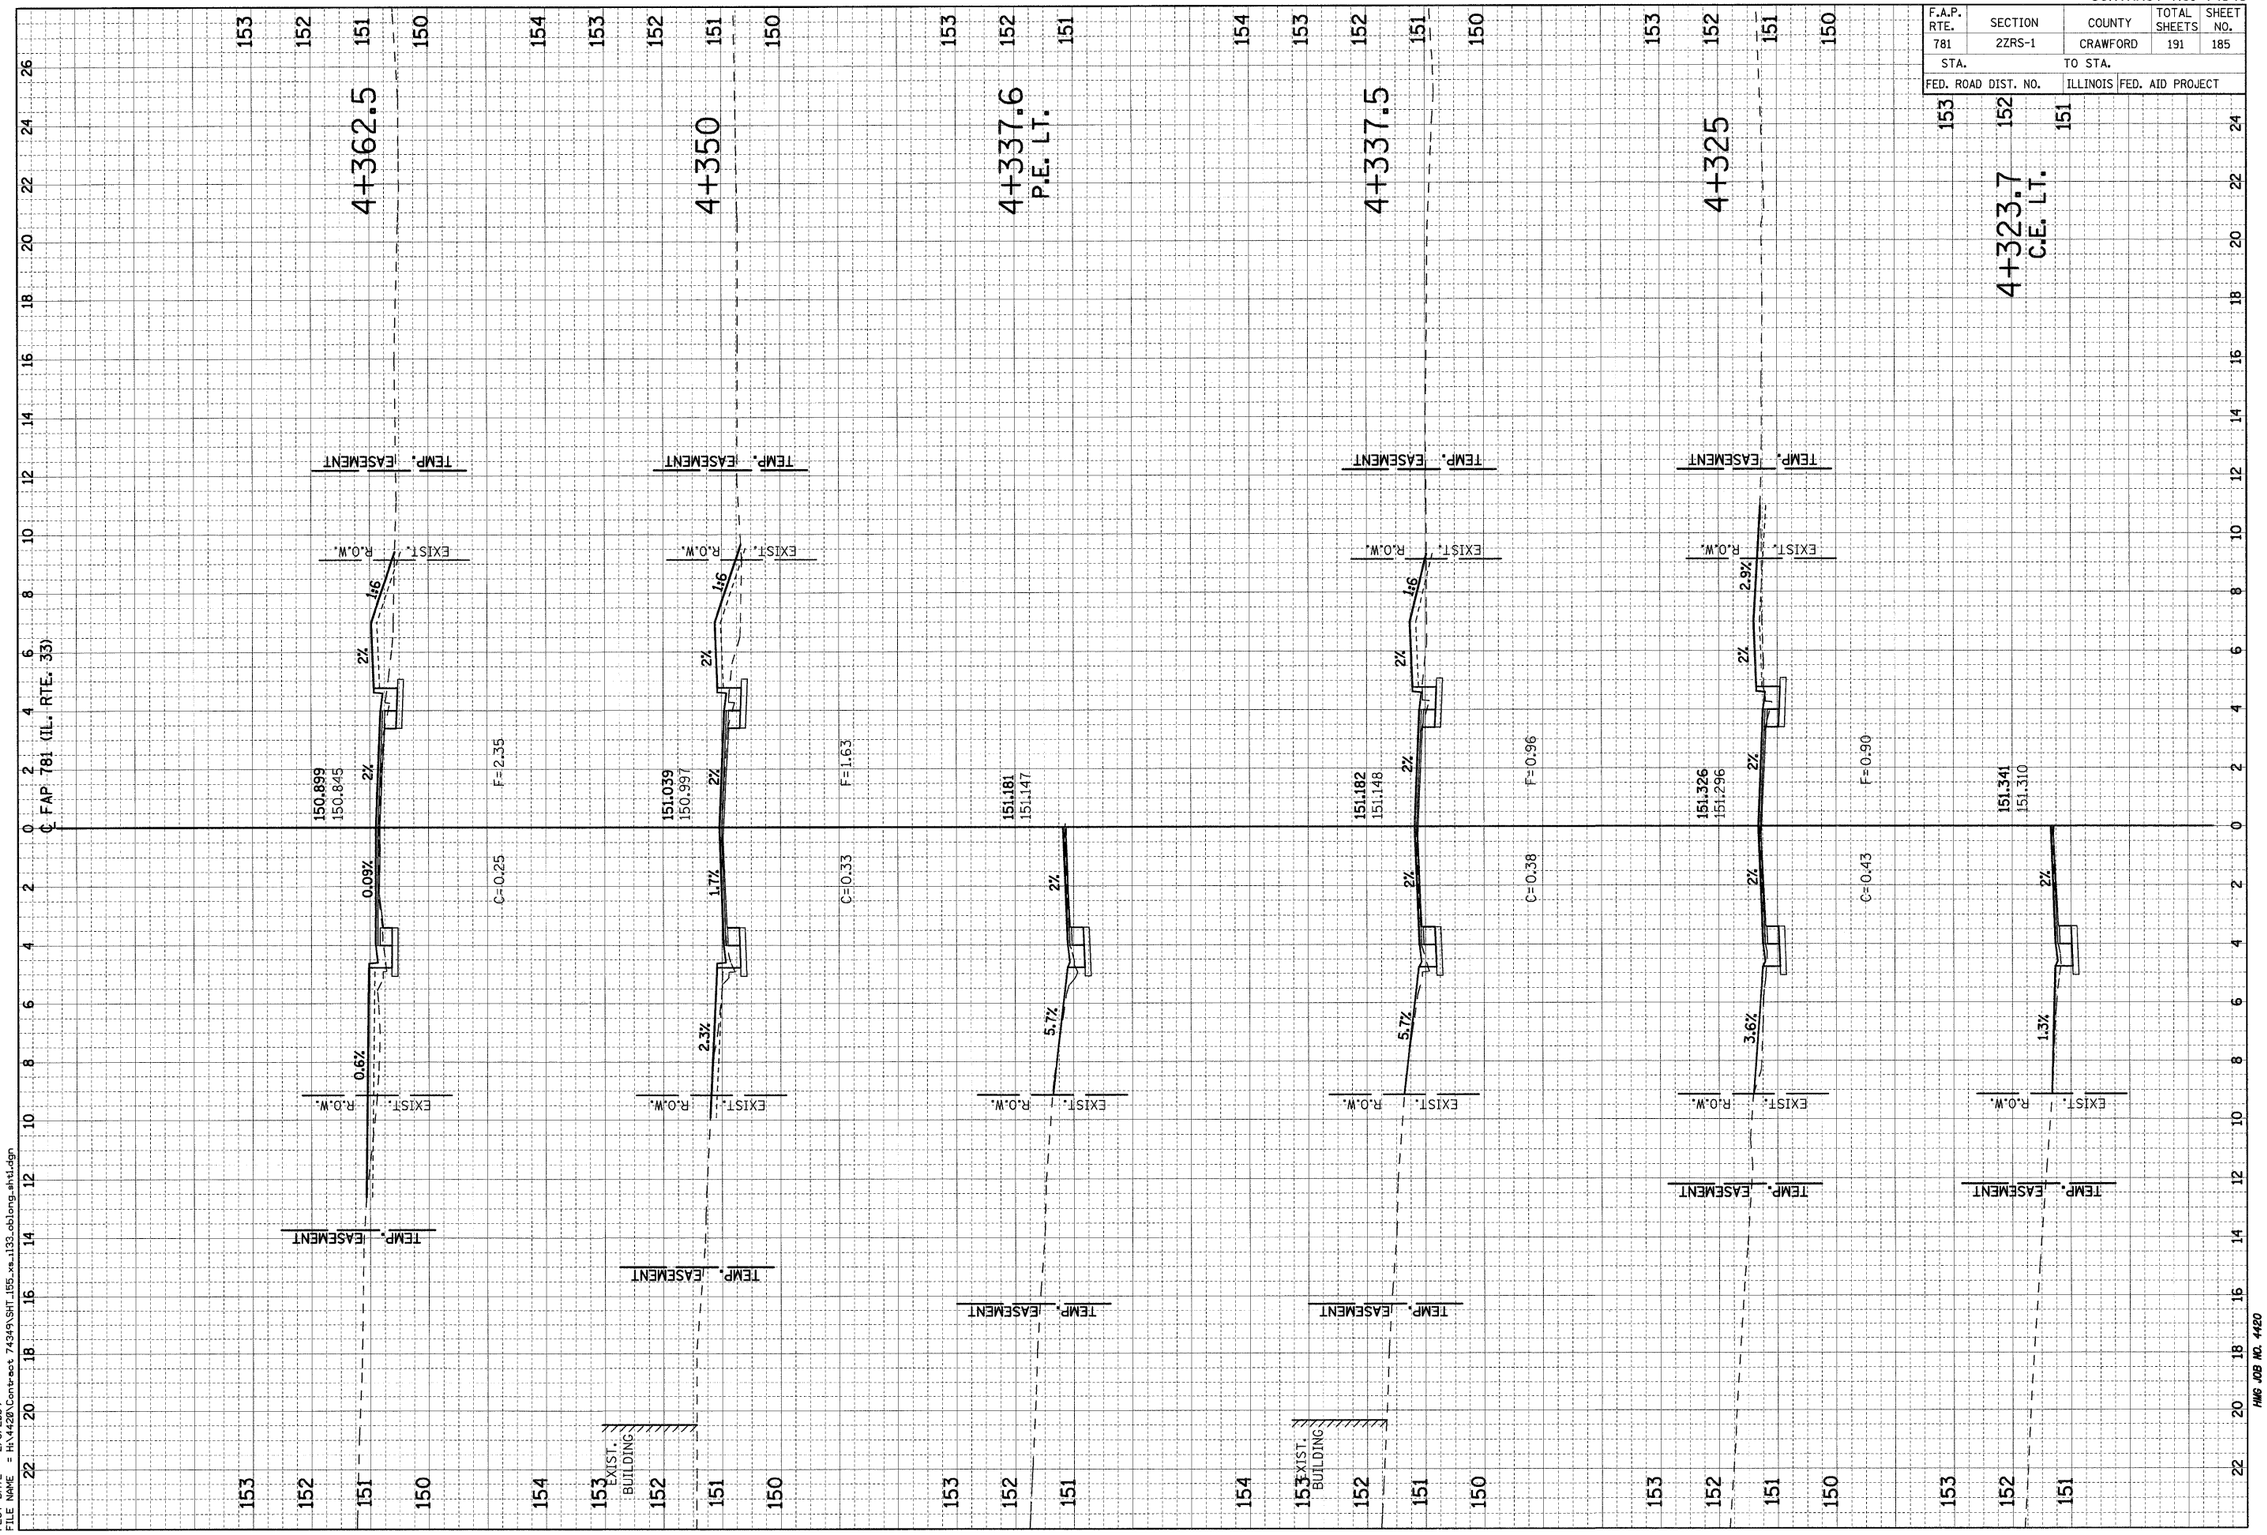

PLOT DATE = 2/5/2009
FILE NAME = H:\4420\Contract 74349\SHT_155_xs_133_oblong_sht1.dgn

HMG JOB NO. 4420